


Location Plan

Site Address: Easting: 569723 Northing: 173493

Date Produced: 22-Aug-2025

Scale: 1:1250 @A3

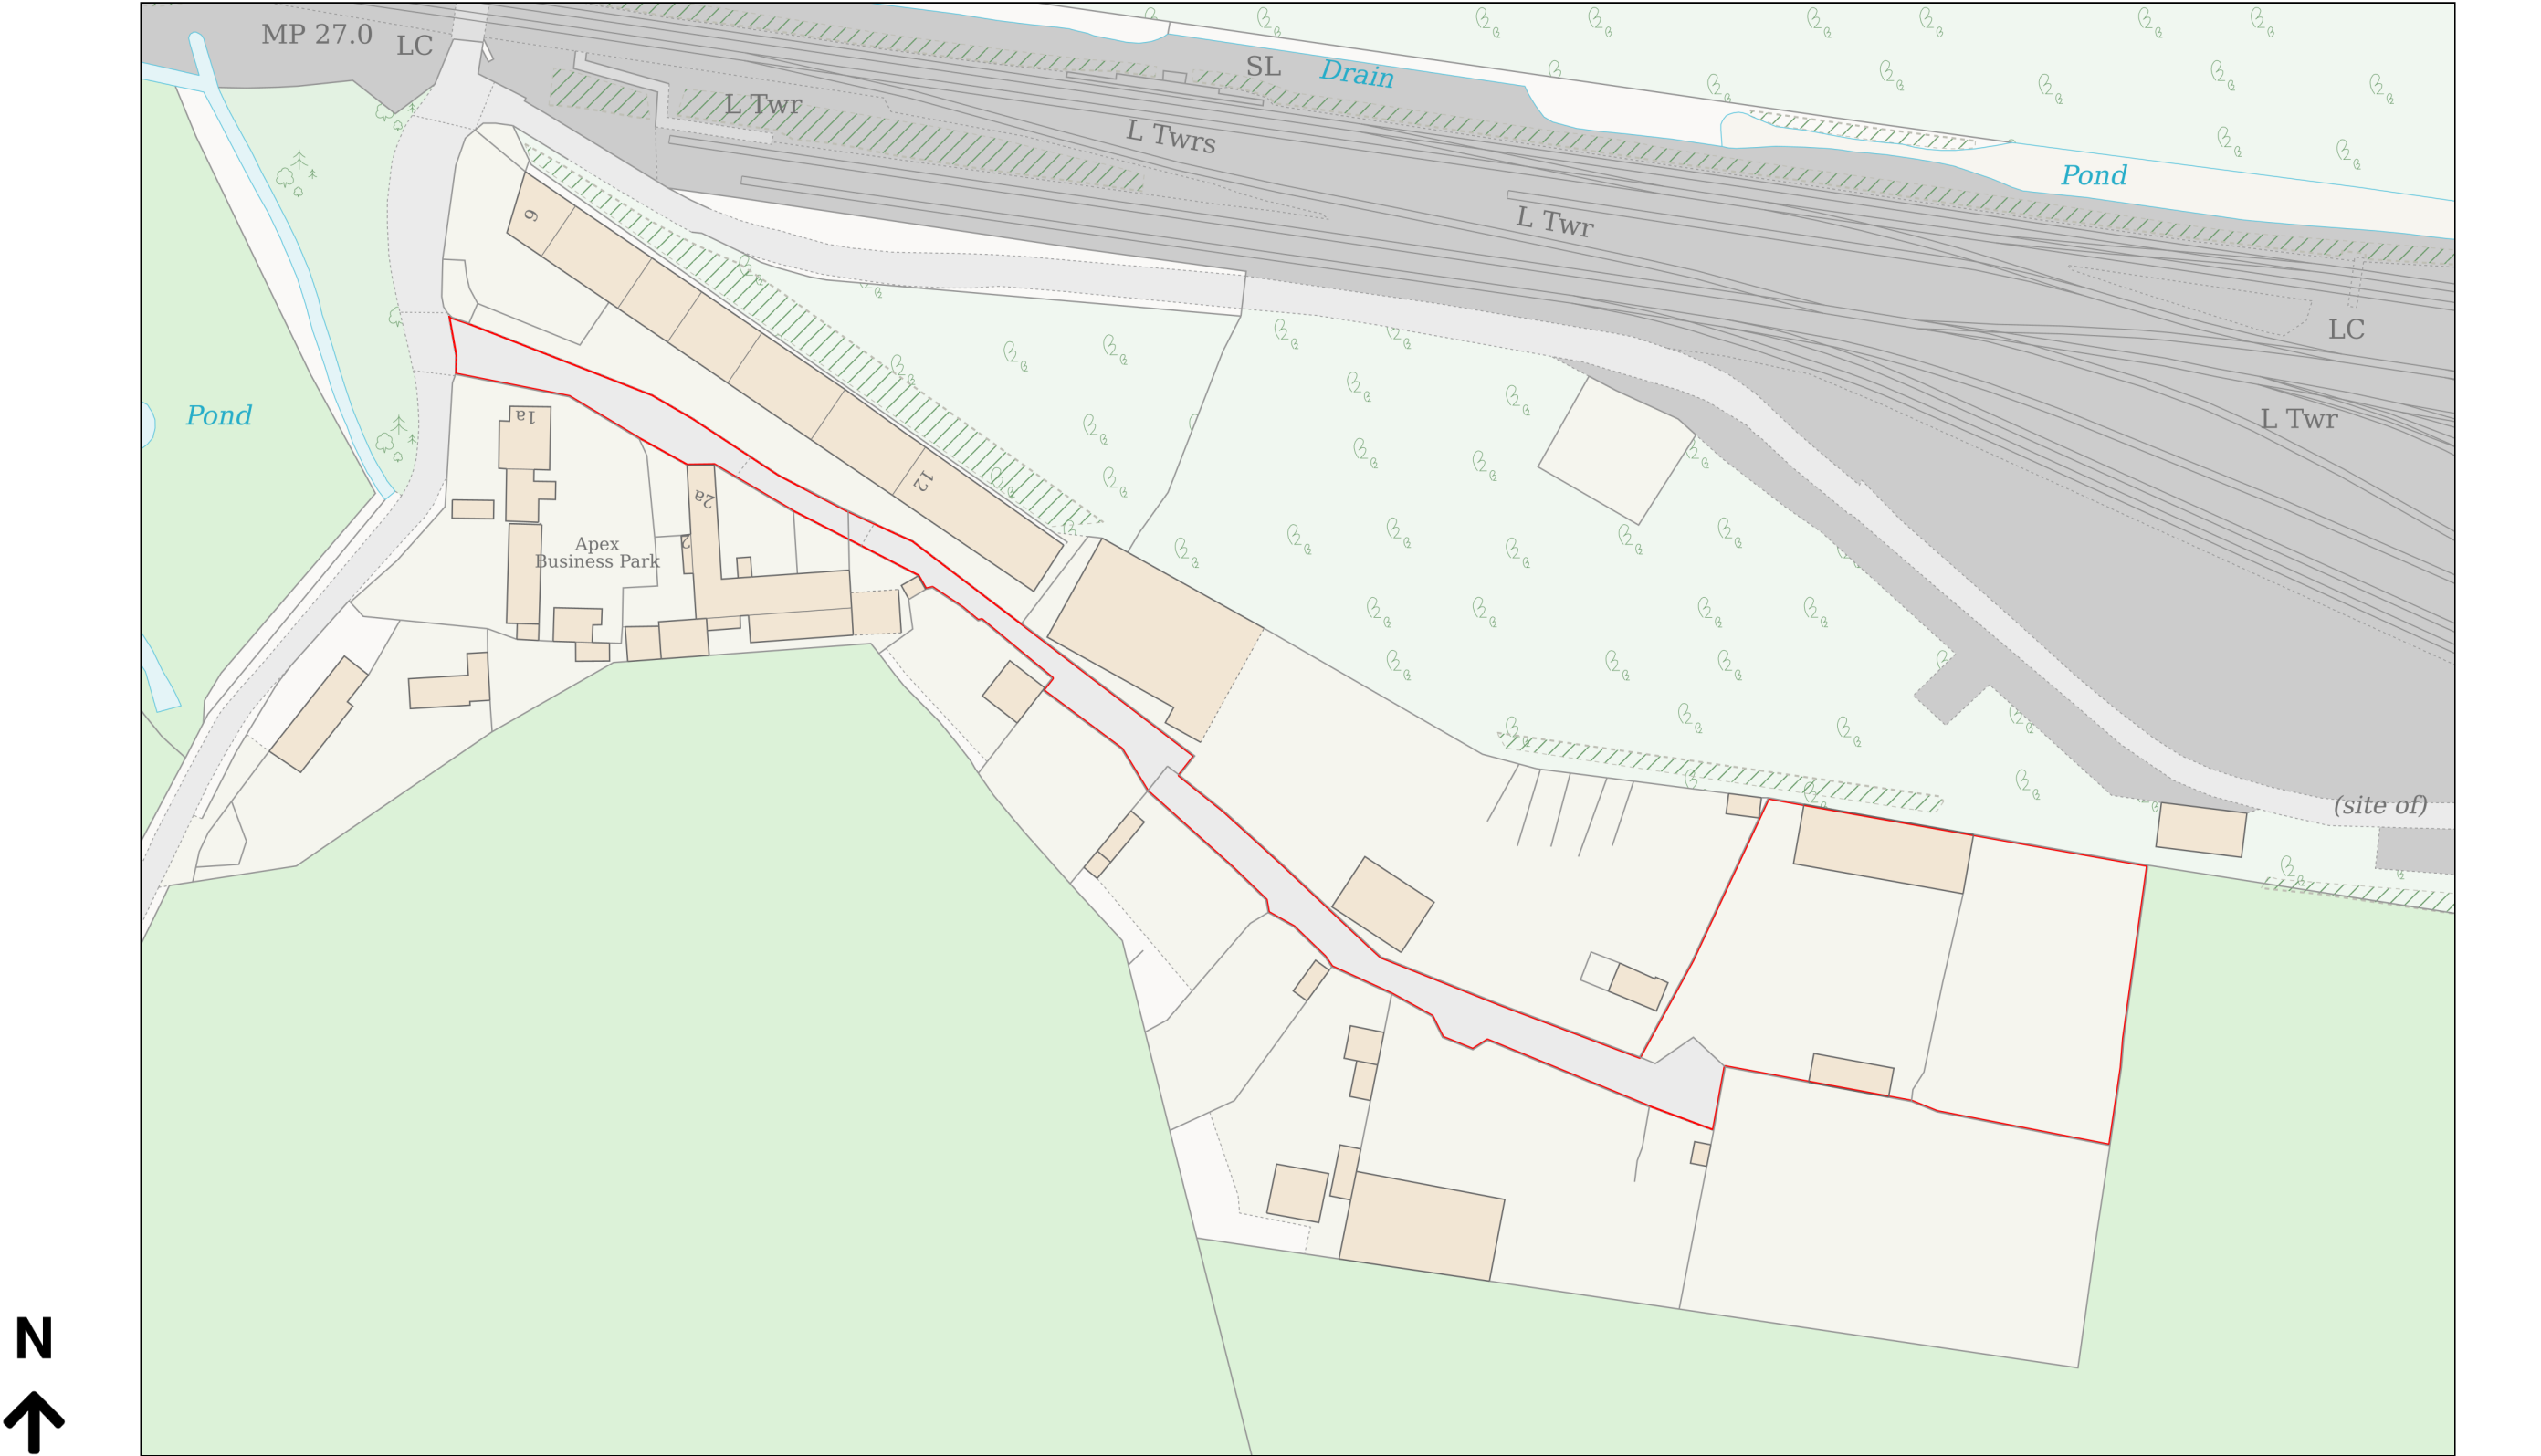

Planning Portal Reference: PP-14182391v1

