


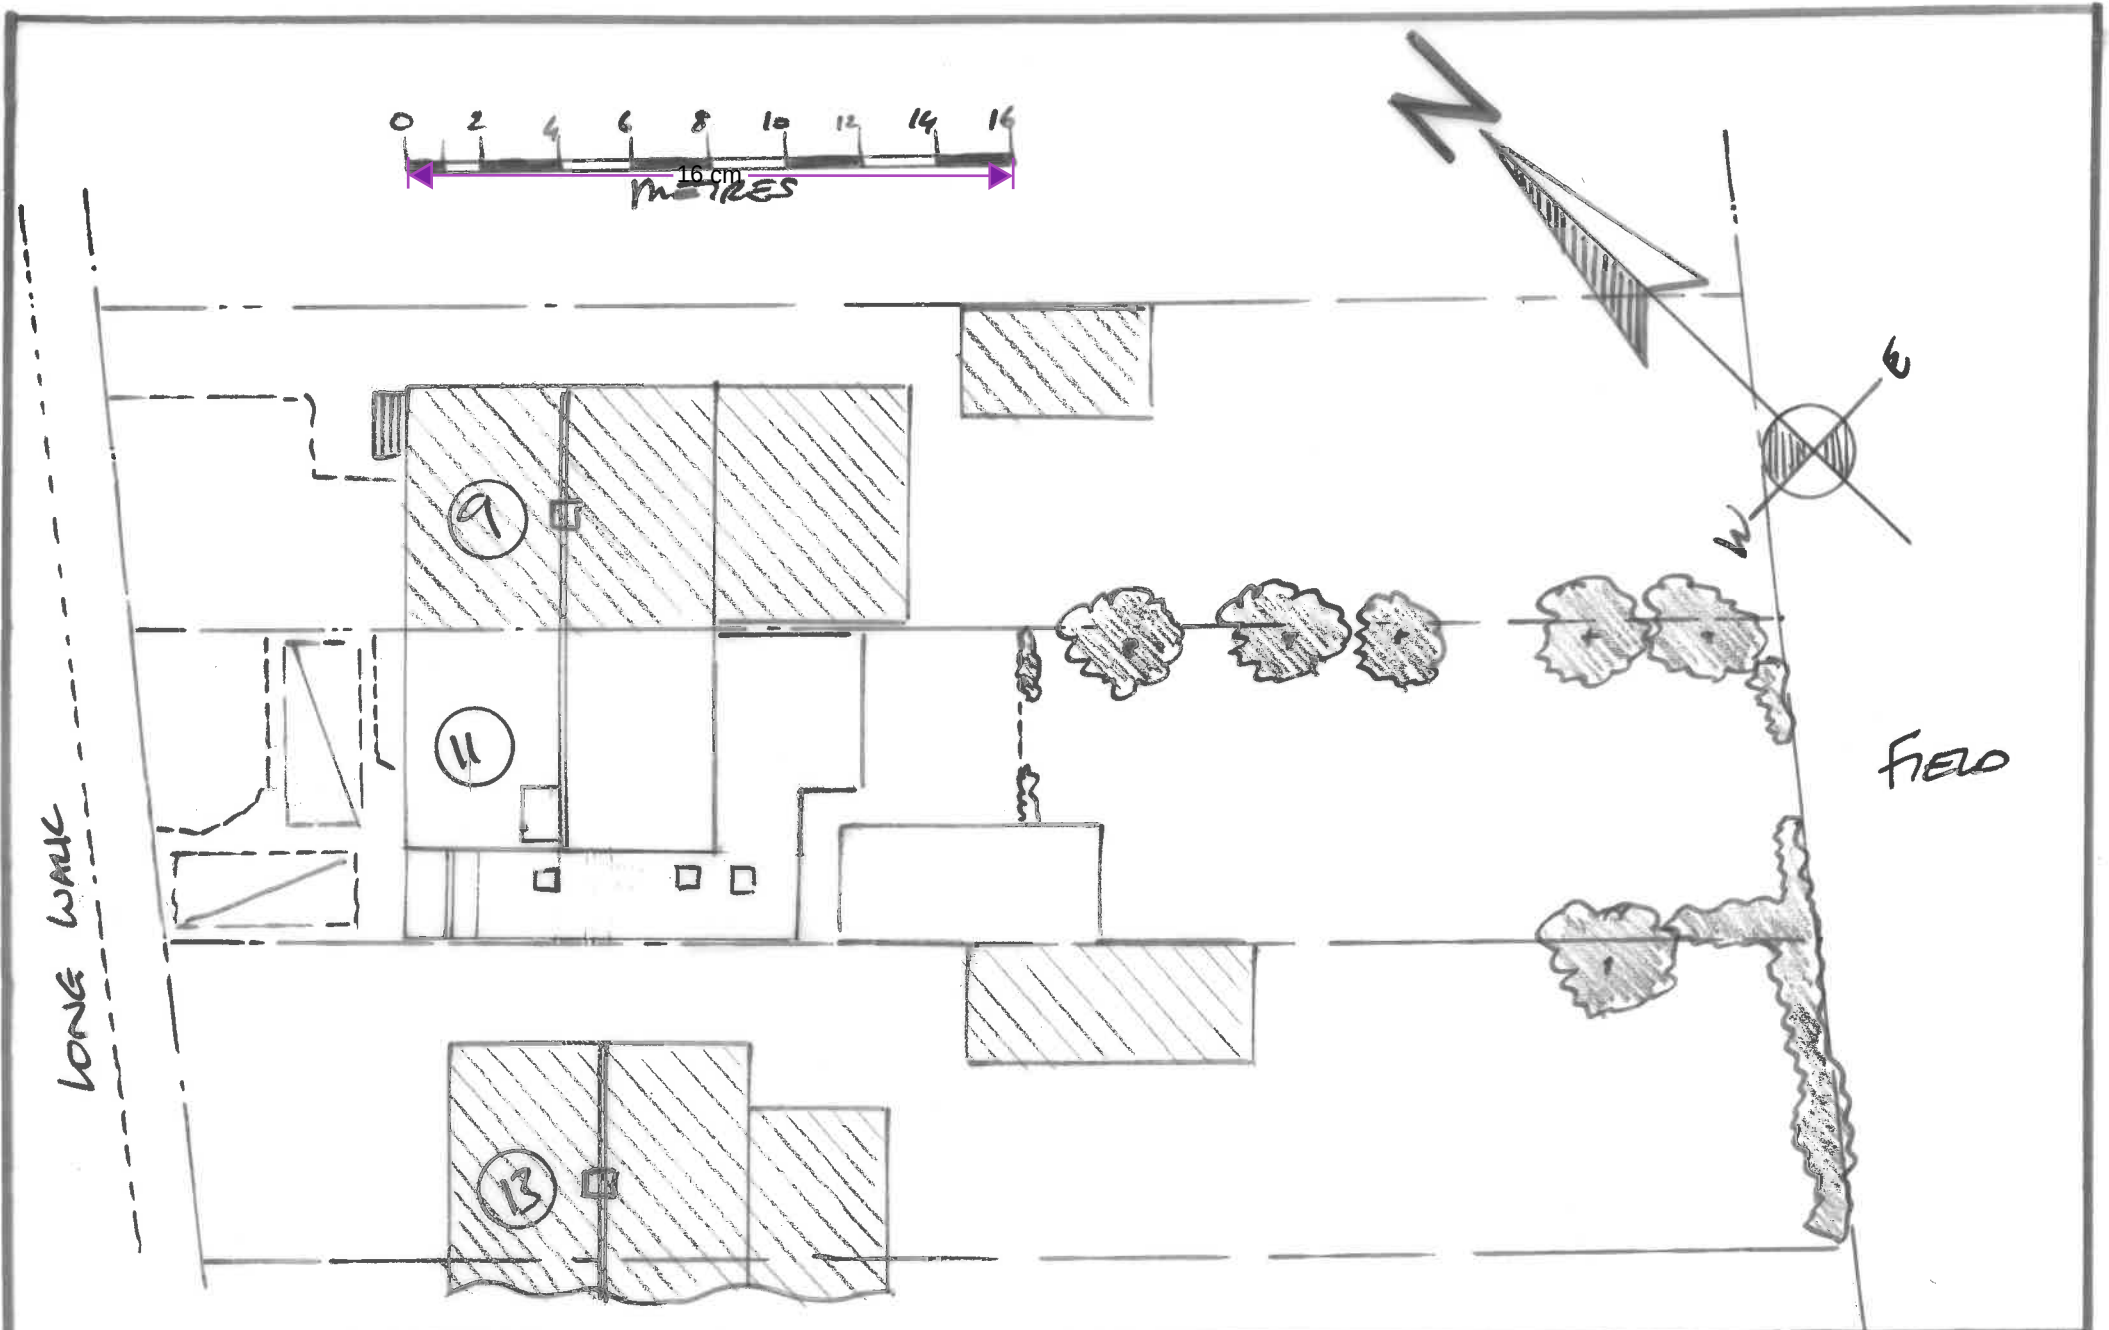

PROJECT

11 LONGWALK 1ST AND 2ND RISE

TITLE

PROPOSED BLOCK PLAN

DATE

JAN / 2023

SCALE

1:200 @ A4

DRAWING

DKM/6671/03

REV

01