



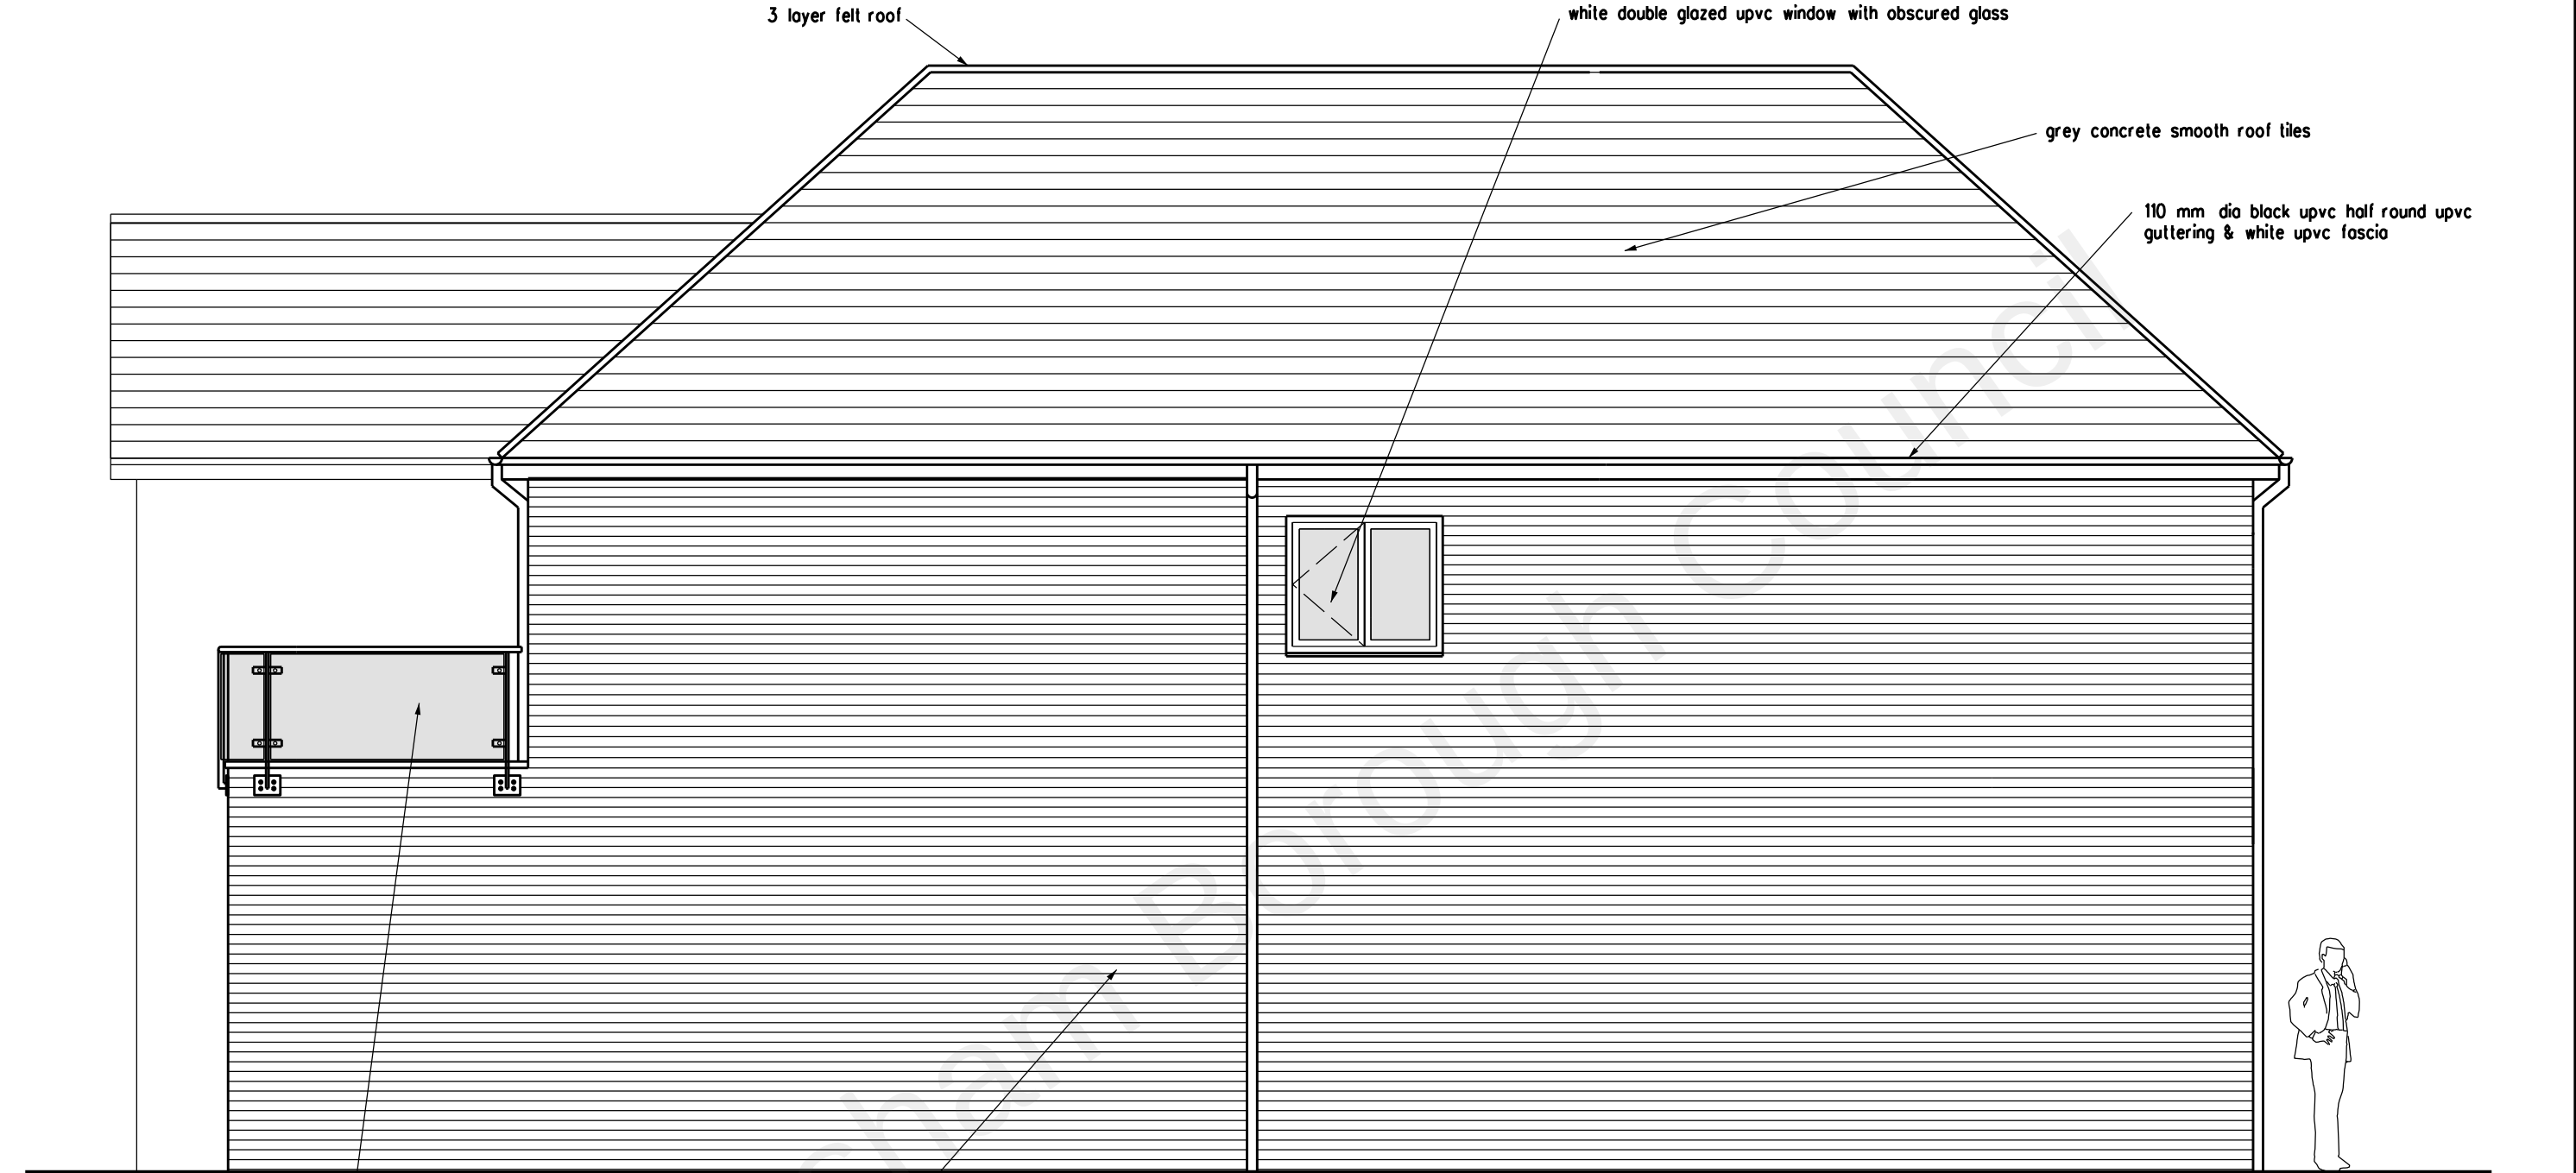

toughened & laminated clear glass
1100 mm high above finished floor
level within stainless steel balustrade

facing brickwork

REVISION	DATE
ARCHITECT	
TAARCHITECTS	
11 JOYDENS WOOD ROAD BEXLEY	
KENT DA5 2HS Tel 07905 130591	
ta140256@googlemail.com	
JOB	
PROPOSED DOUBLE STOREY	
EXTENSION AT TOURMALANE	
63 OLD WATLING STREET	
GRAVESEND KENT DA11 7NT	
DRAWING	
PROPOSED SIDE ELEVATION	
EAST FACING KATESHGA	
SCALE	DATE
1:50 AT A3	MAR 2022
DRAWING NO.	
HS/08	

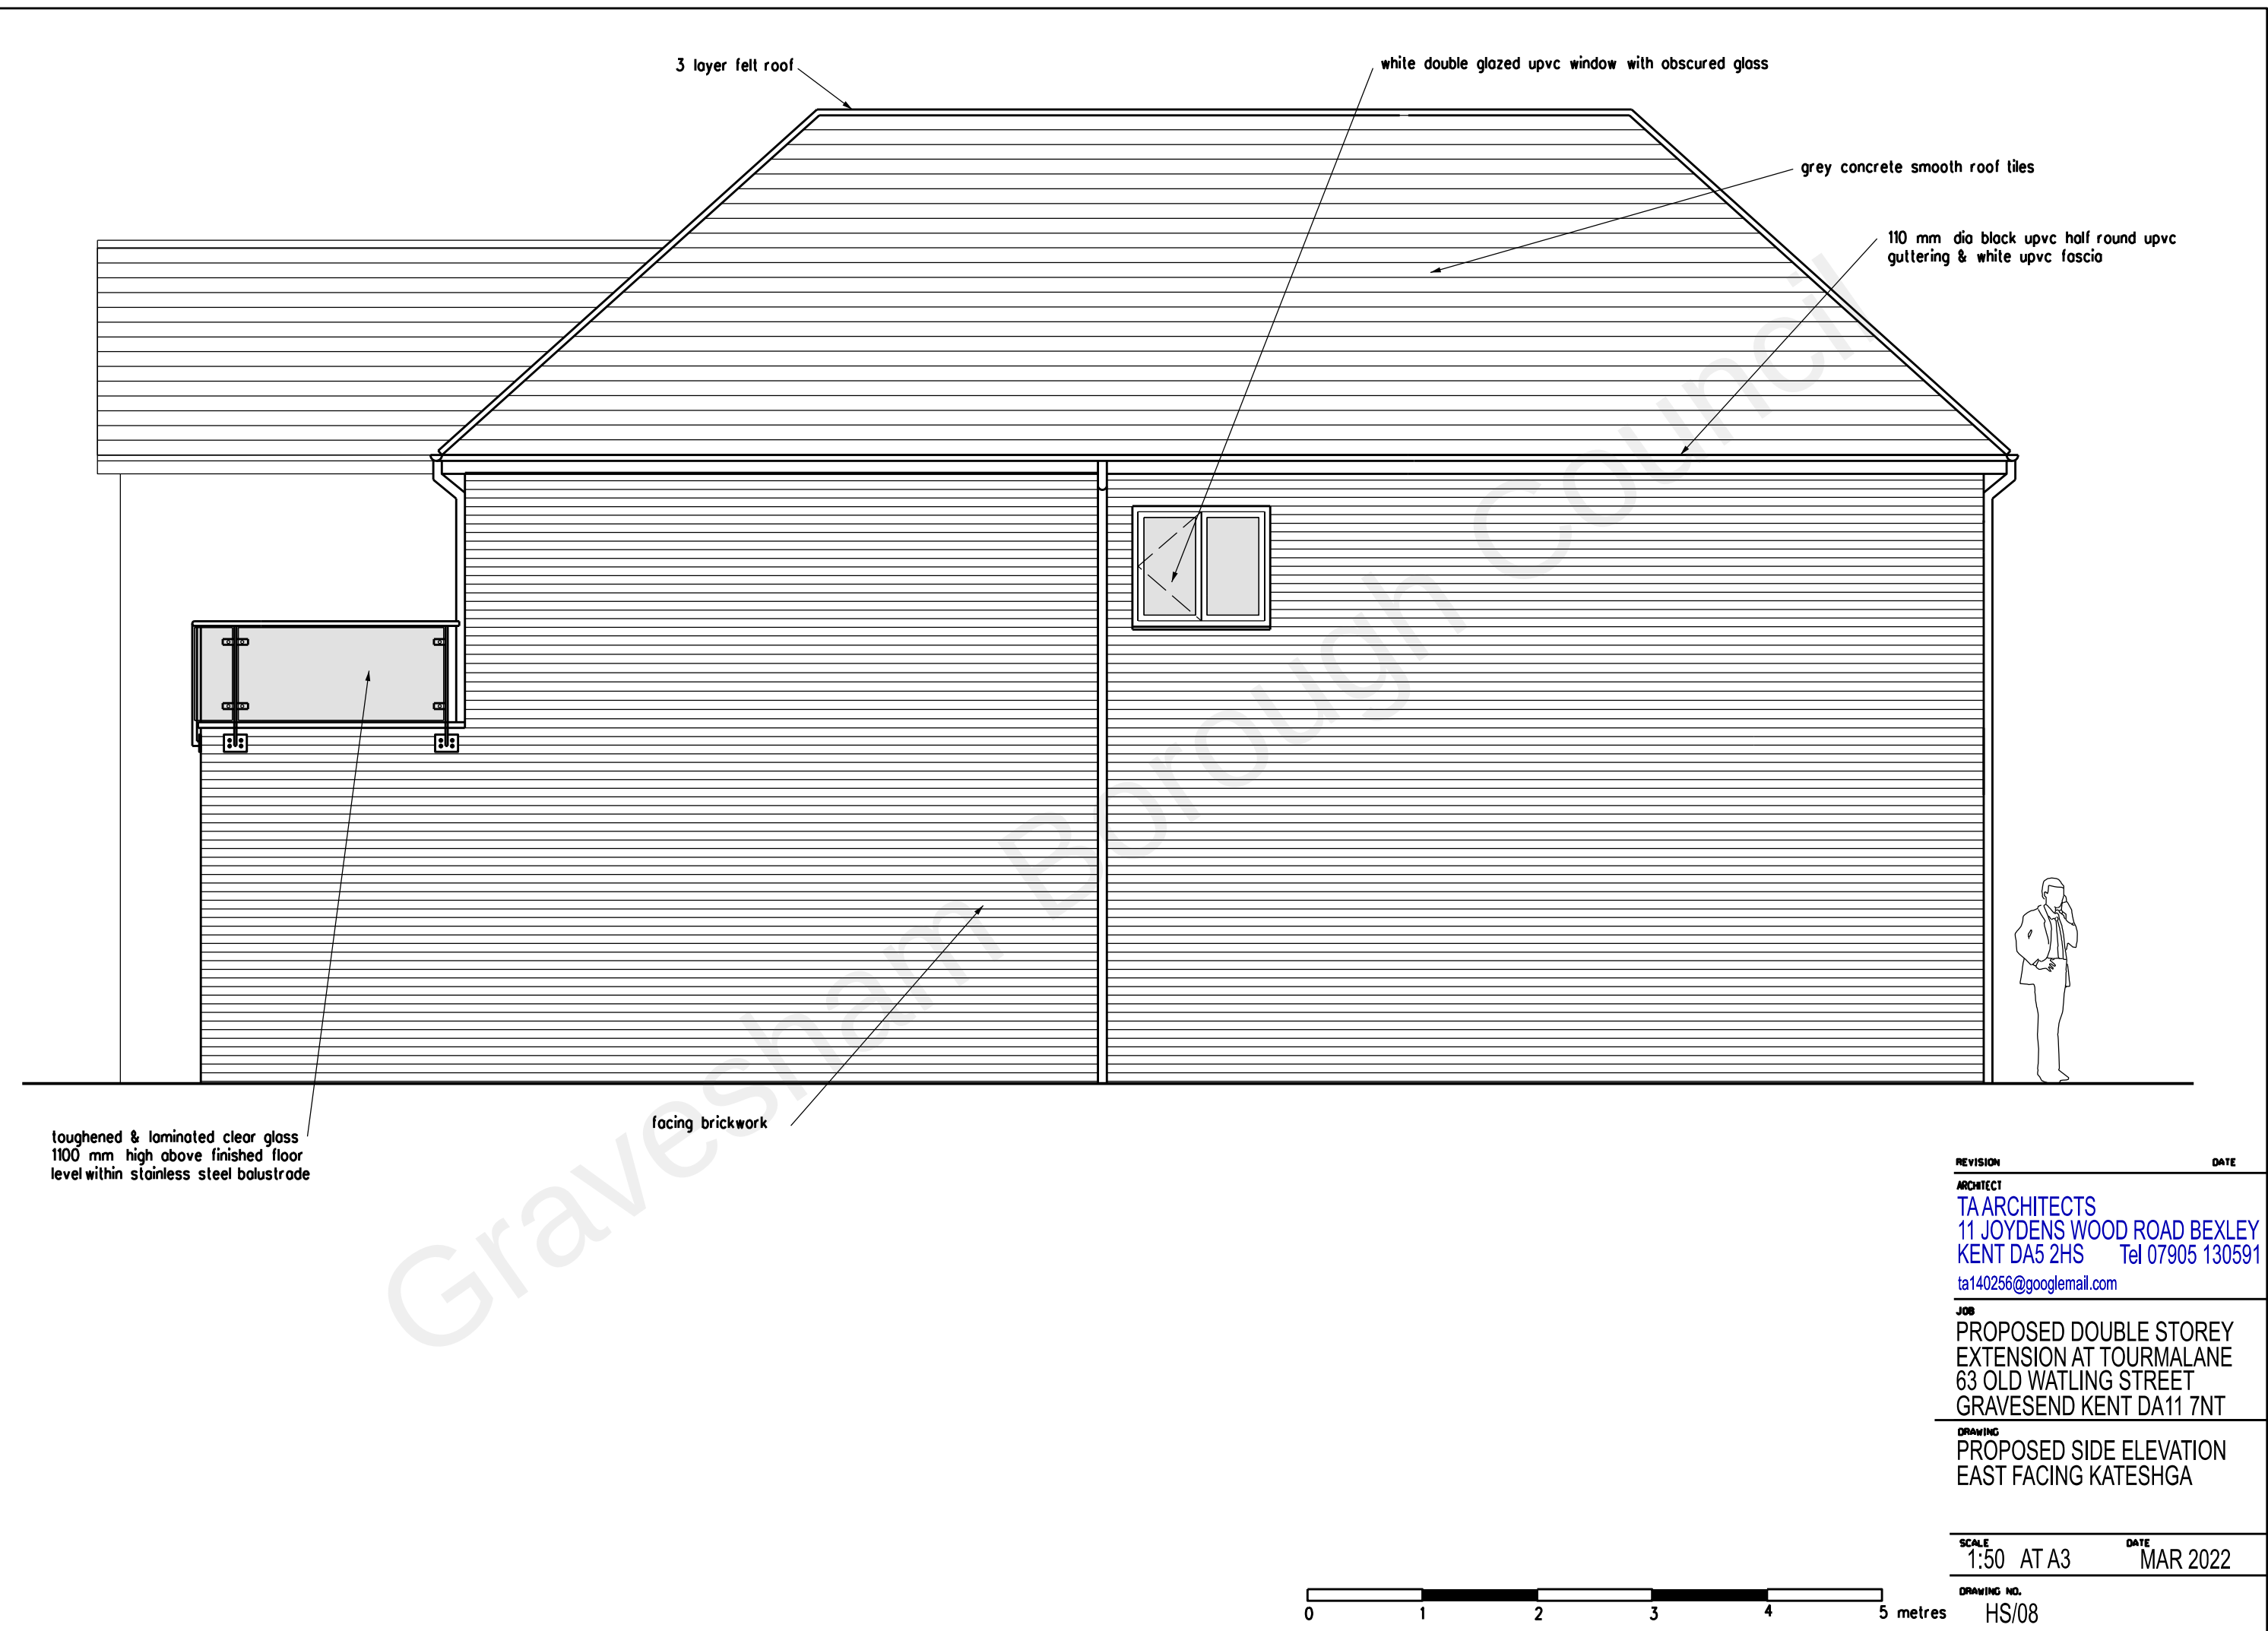