
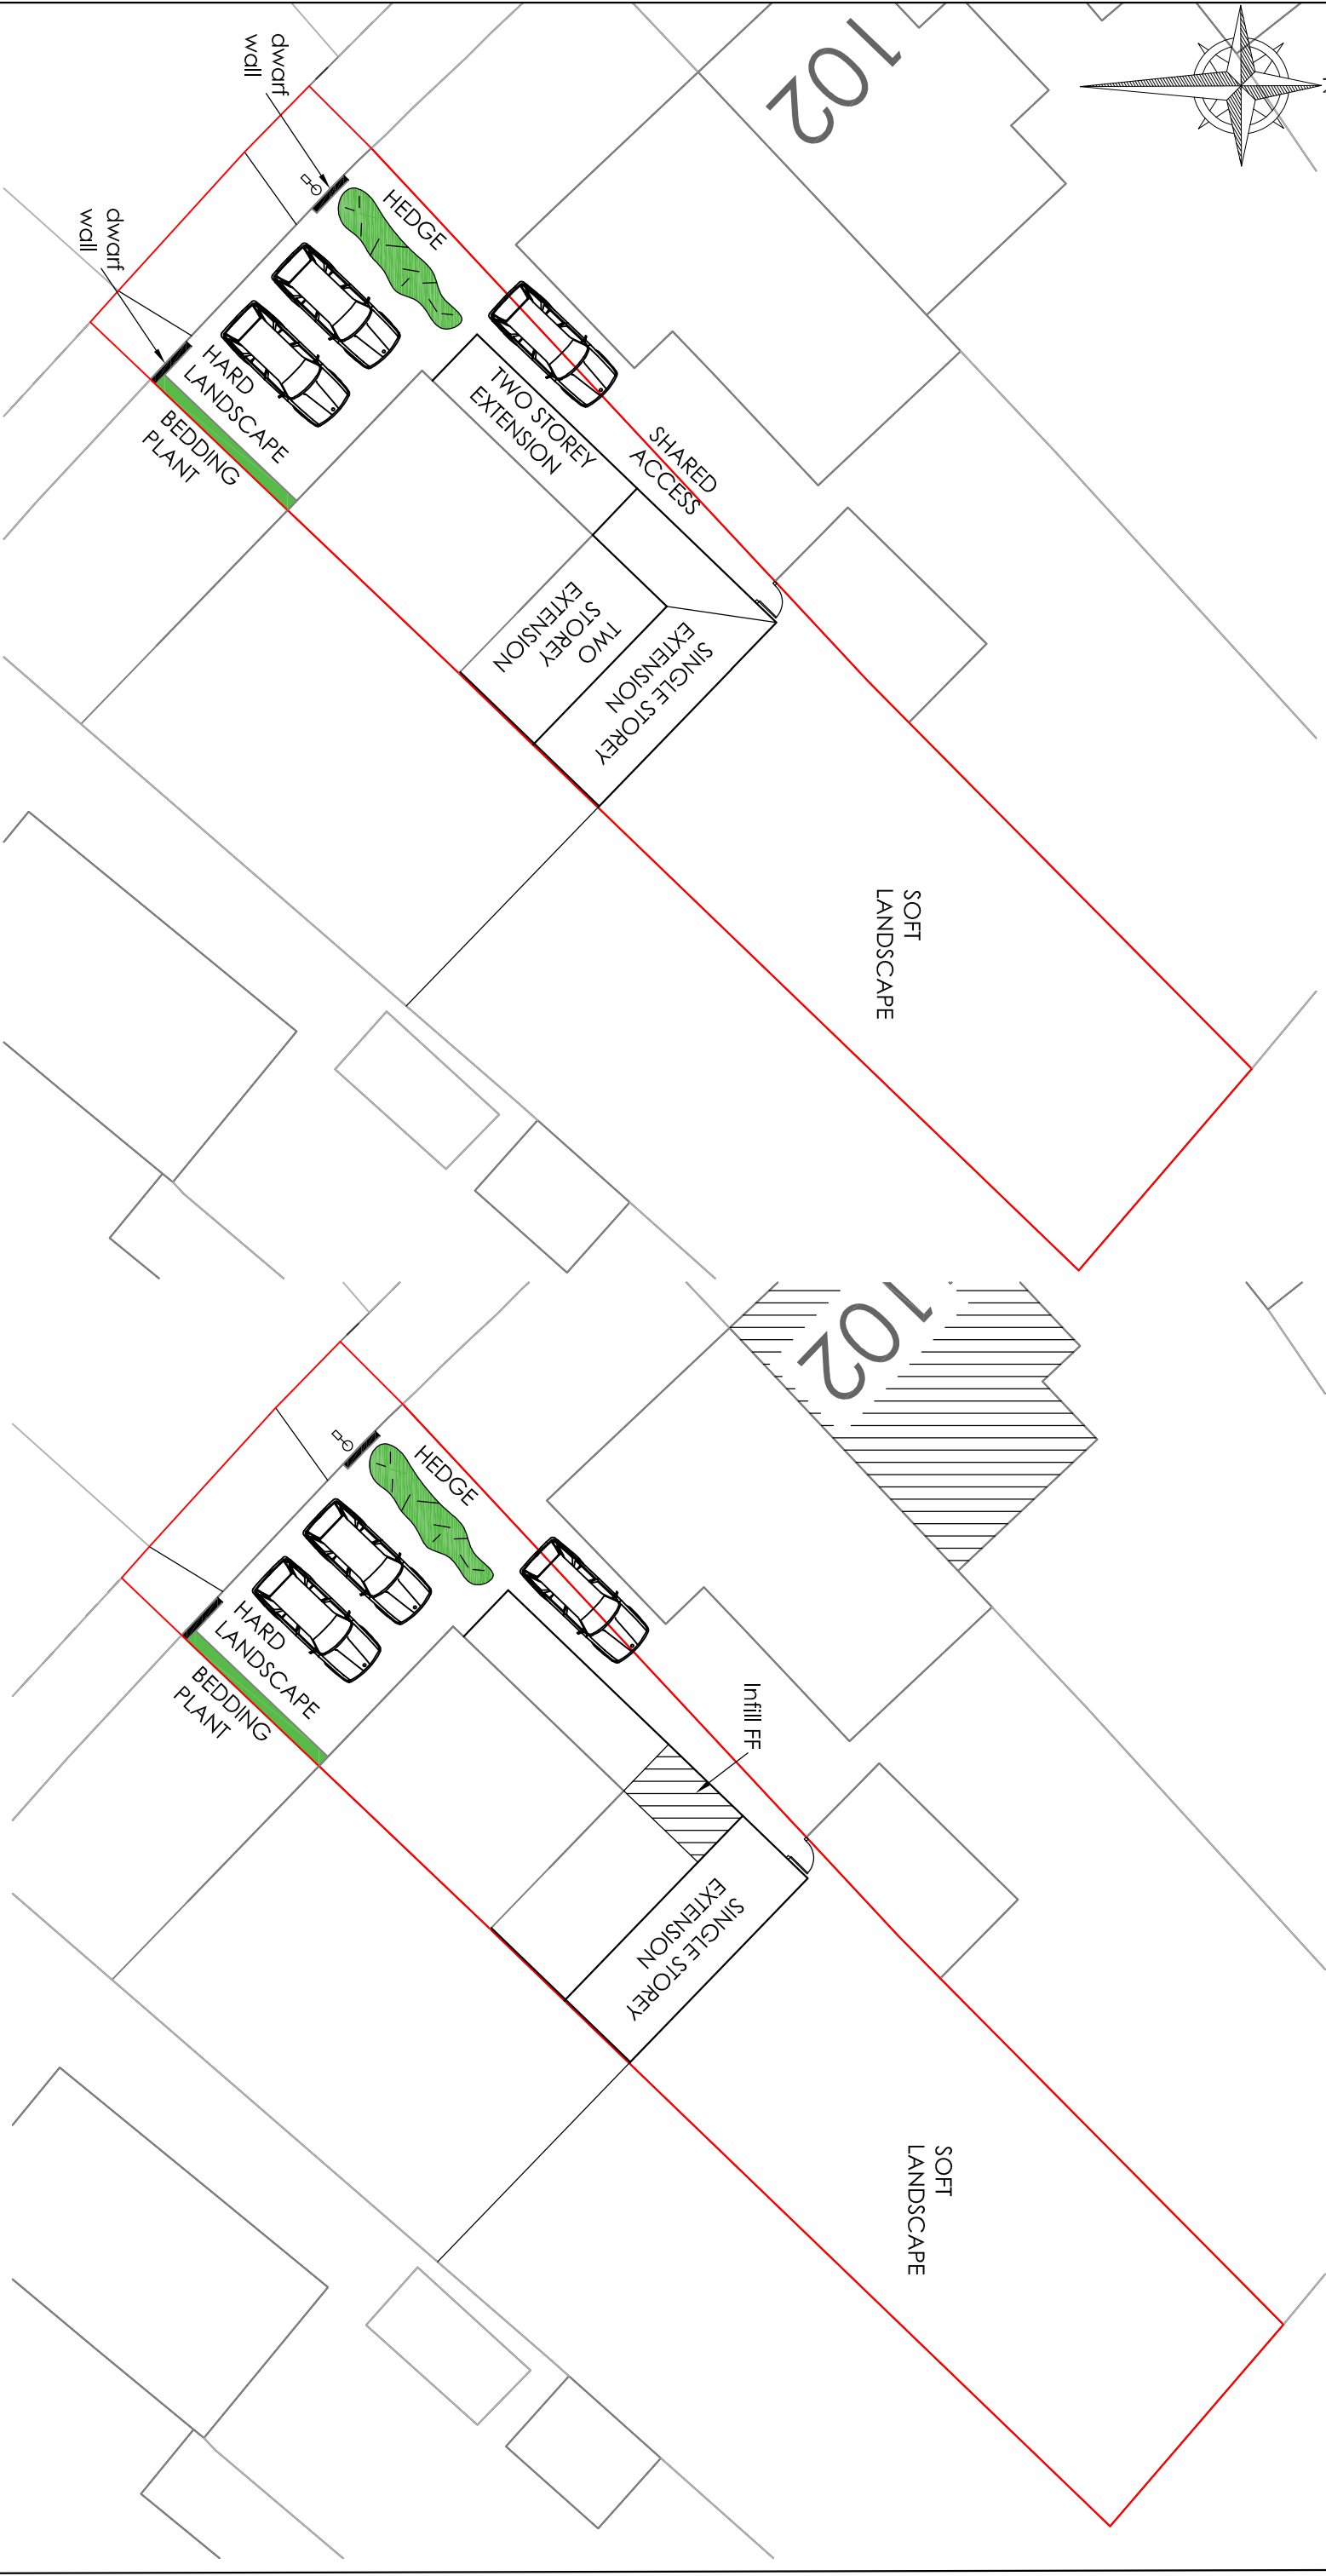
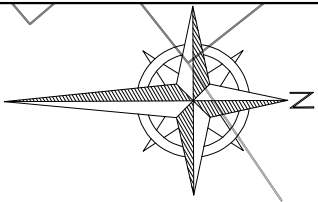


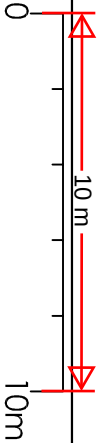

Existing Block Plan

Proposed Block Plan

Project		Mr D S Dhot 98 Vigilant Way Gravesend Kent DA12 4PN		Infill First Floor Rear Corner	
Drawing Title		Existing and Proposed Block Plans			
Rev		Description		Date	
HC		May 25		1:200	
Scale		98VW/A3/04			
Drawing No.					
H Channa		Picaroons Maidstone Road Platt Kent TN15 8LB		Tel: 07828277909 E-mail: hbechanna@tiscali.co.uk	