
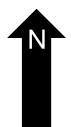
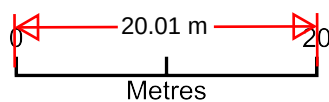


9 Ascot Road Existing Drop-Down Kerb

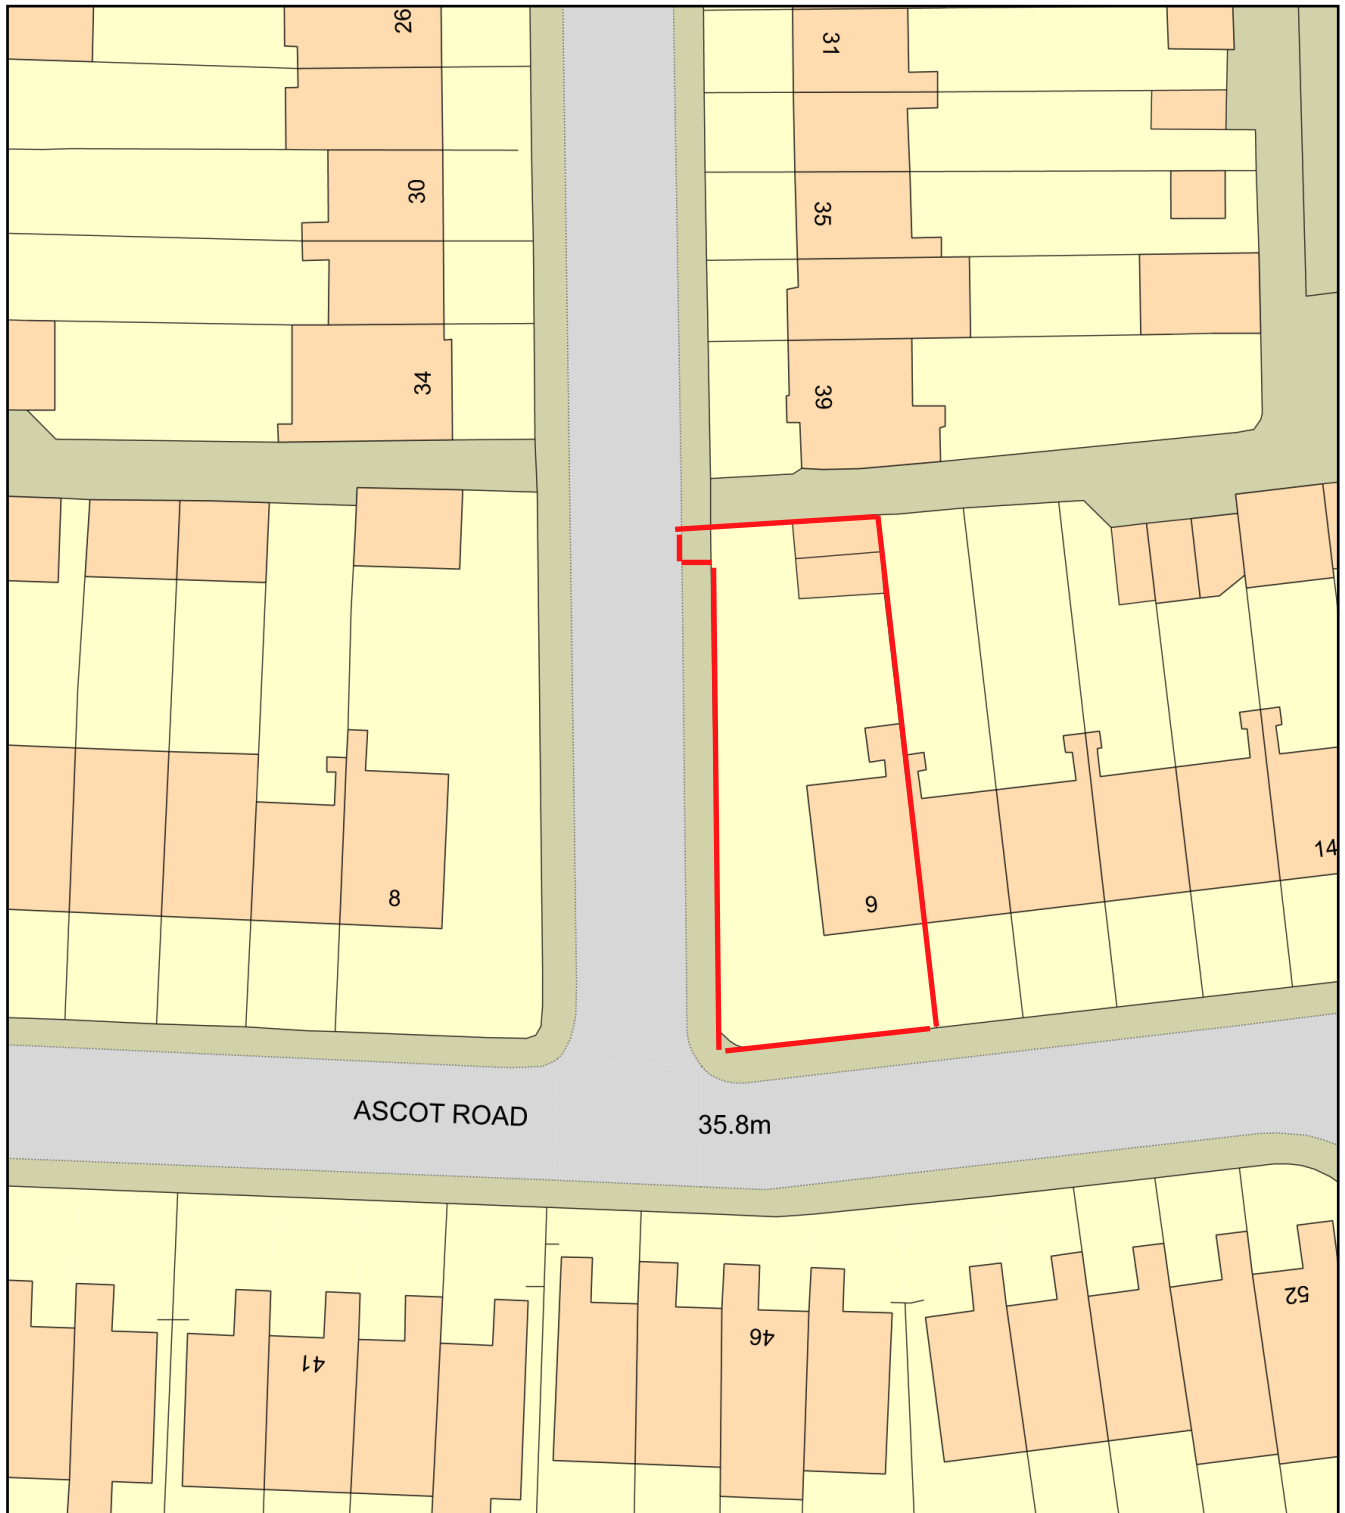

Plan Produced for: Mr Jagdev Bir

Date Produced: 16 May 2025

Plan Reference Number: TQRQM25136155745998

Scale: 1:500 @ A4