


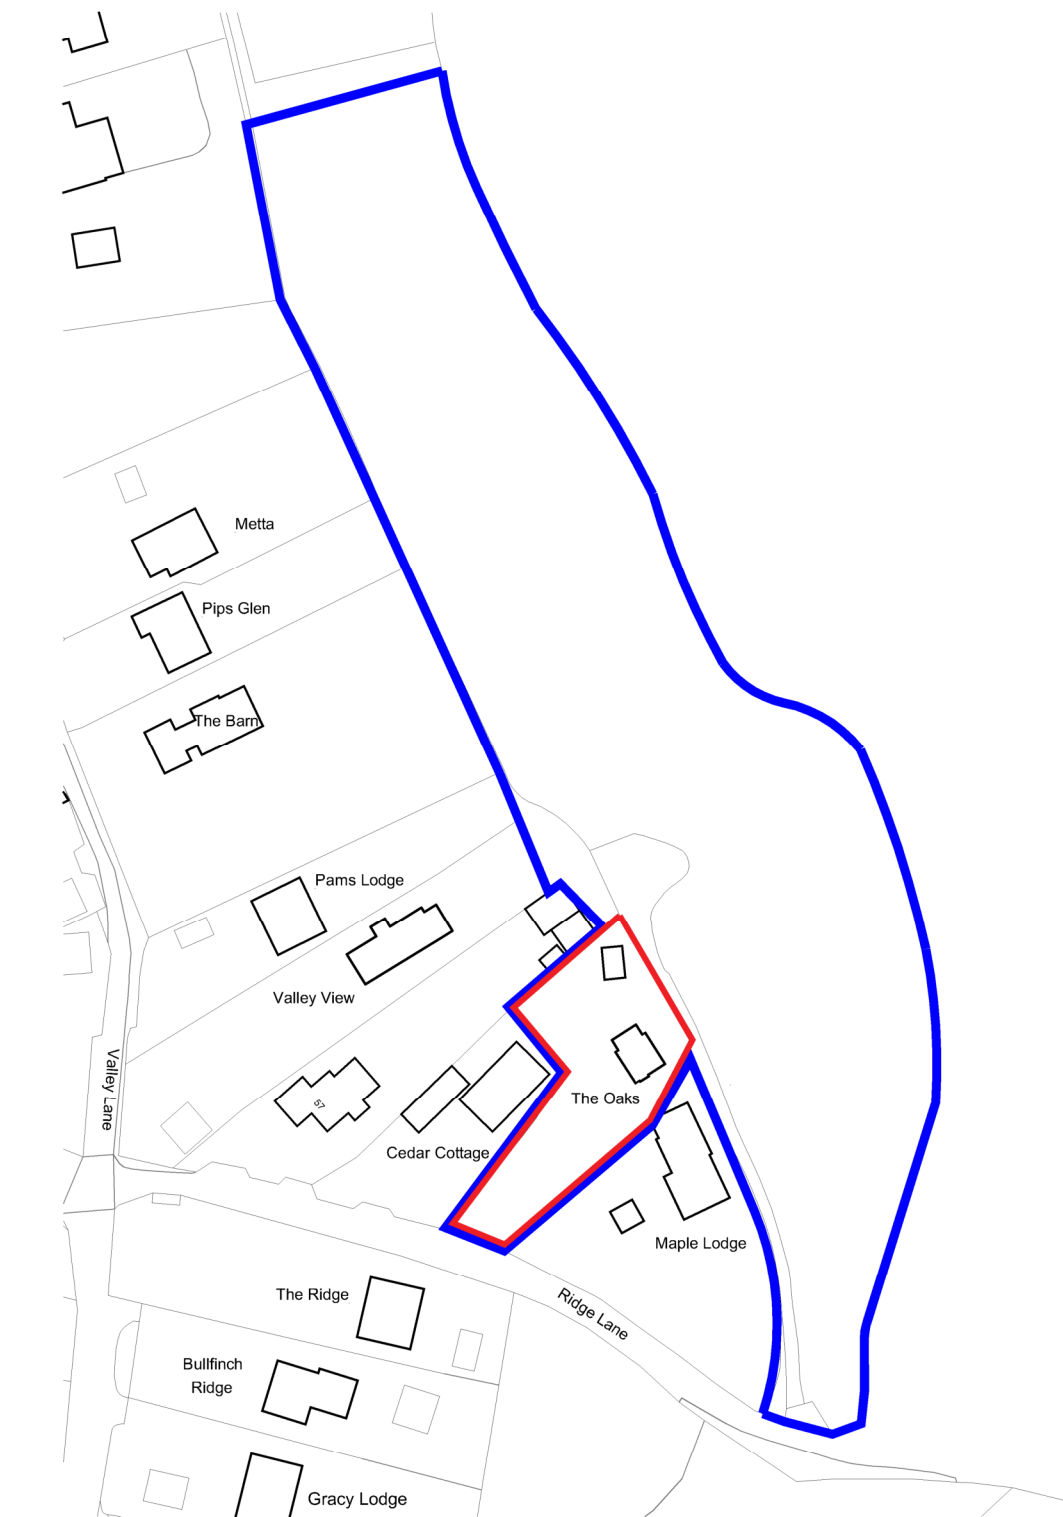


Site Location Plan

1 : 1250

— Land ownership

— Boundary Line

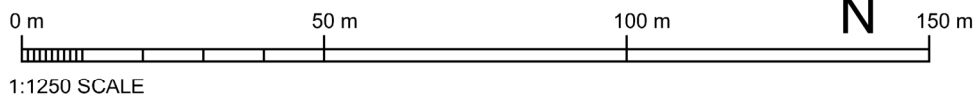

This drawing is protected under copyright



PROJECT

The Oaks, Ridge Lane,
Meopham, DA13 0DP

SHEET

Site Location Plan

CLIENT

-

Date

15/04/26

Project Number

602

Scale (@ A4)

1 : 1250

REV

Drawn by

AK

Checked by

AK

DRAWING NUMBER

PL001