
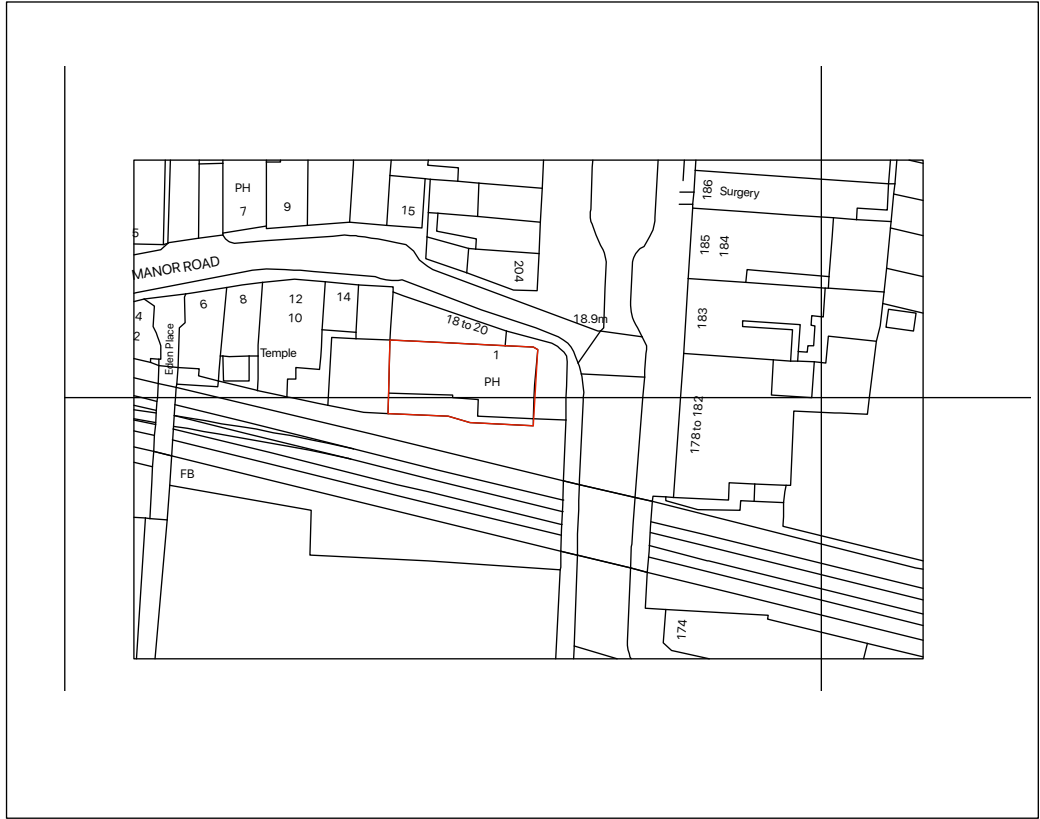


SCALE 1:1000@ A3

OS MAP

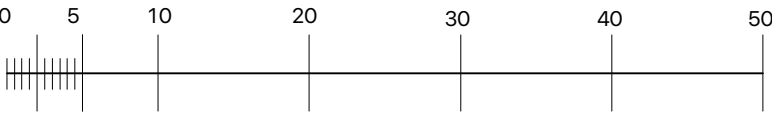

SCALE 1:500@ A3

BLOCK PLAN

REVISIONS		
Revisions		Date
A		
B		
C		
D		

PLANNING APPLICATION	
NOTES.	
1. DIMENSIONS TO BE CHECKED ON SITE.	
2. DIMENSIONS ARE TAKEN TO STRUCTURAL SURFACES OR CENTRE LINED AND NOT INCLUDE FINISHES EXCEPT WHERE OTHERWISE STATED.	
3. ARCHITECT TO BE NOTIFIED OF ANY DISCREPANCIES BETWEEN THIS DRAWING AND ANY OTHER BEFORE COMMENCING WORK.	

Project: 1 Parrock Street ,Gravesend DA12 1EW			
Client: PAGE			
Drawing Title: OS MAP			
Drawn LA	Date APR 2026	Scale 1:1000 & 1500	checked
Job Number COPYRIGHT RESERVED		Drawing Number LA/P26/ 0020	
ALL DIMENSIONS TO BE CONFIRMED ON SITE PRIOR TO COMMENCEMENT OF CONTRACT			

PROJECT Architects
LA ARCHITECT
144 Rochester road
Gravesend Kent
DA 12 2HJ