



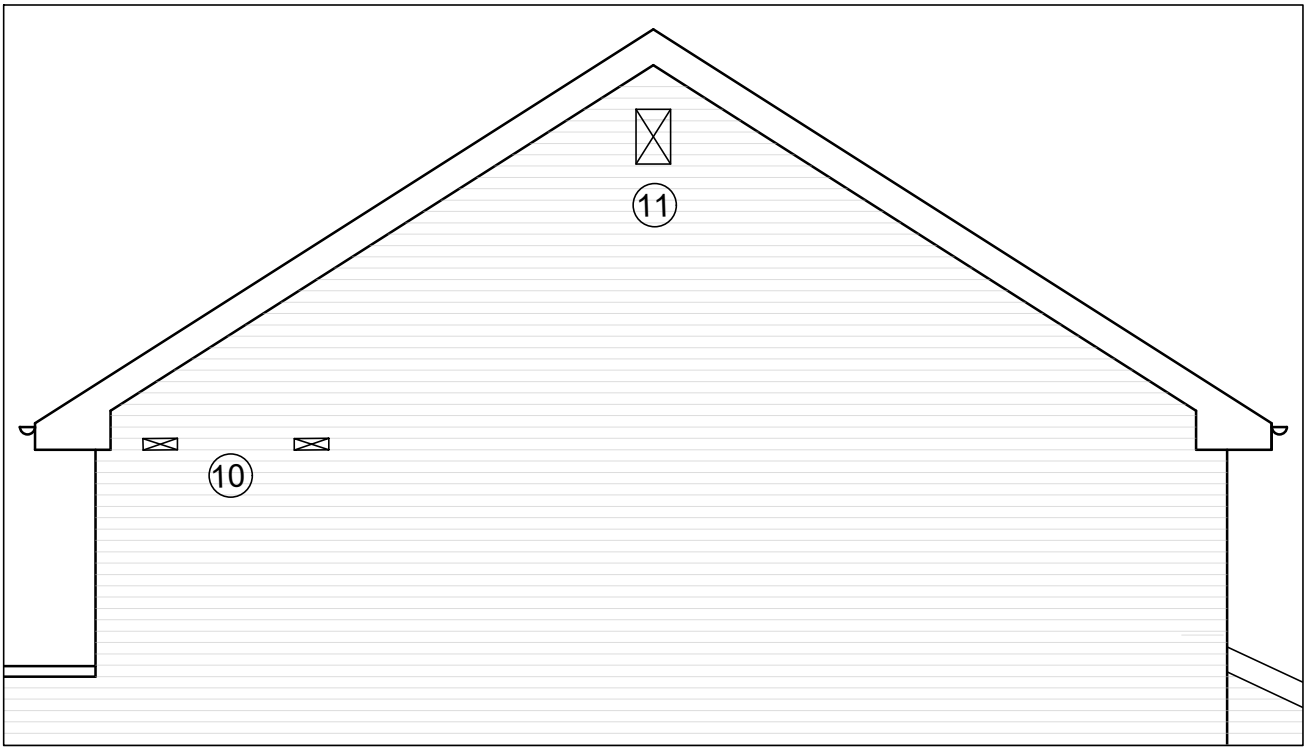

PART SIDE (NORTH) ELEVATION
(1:50)

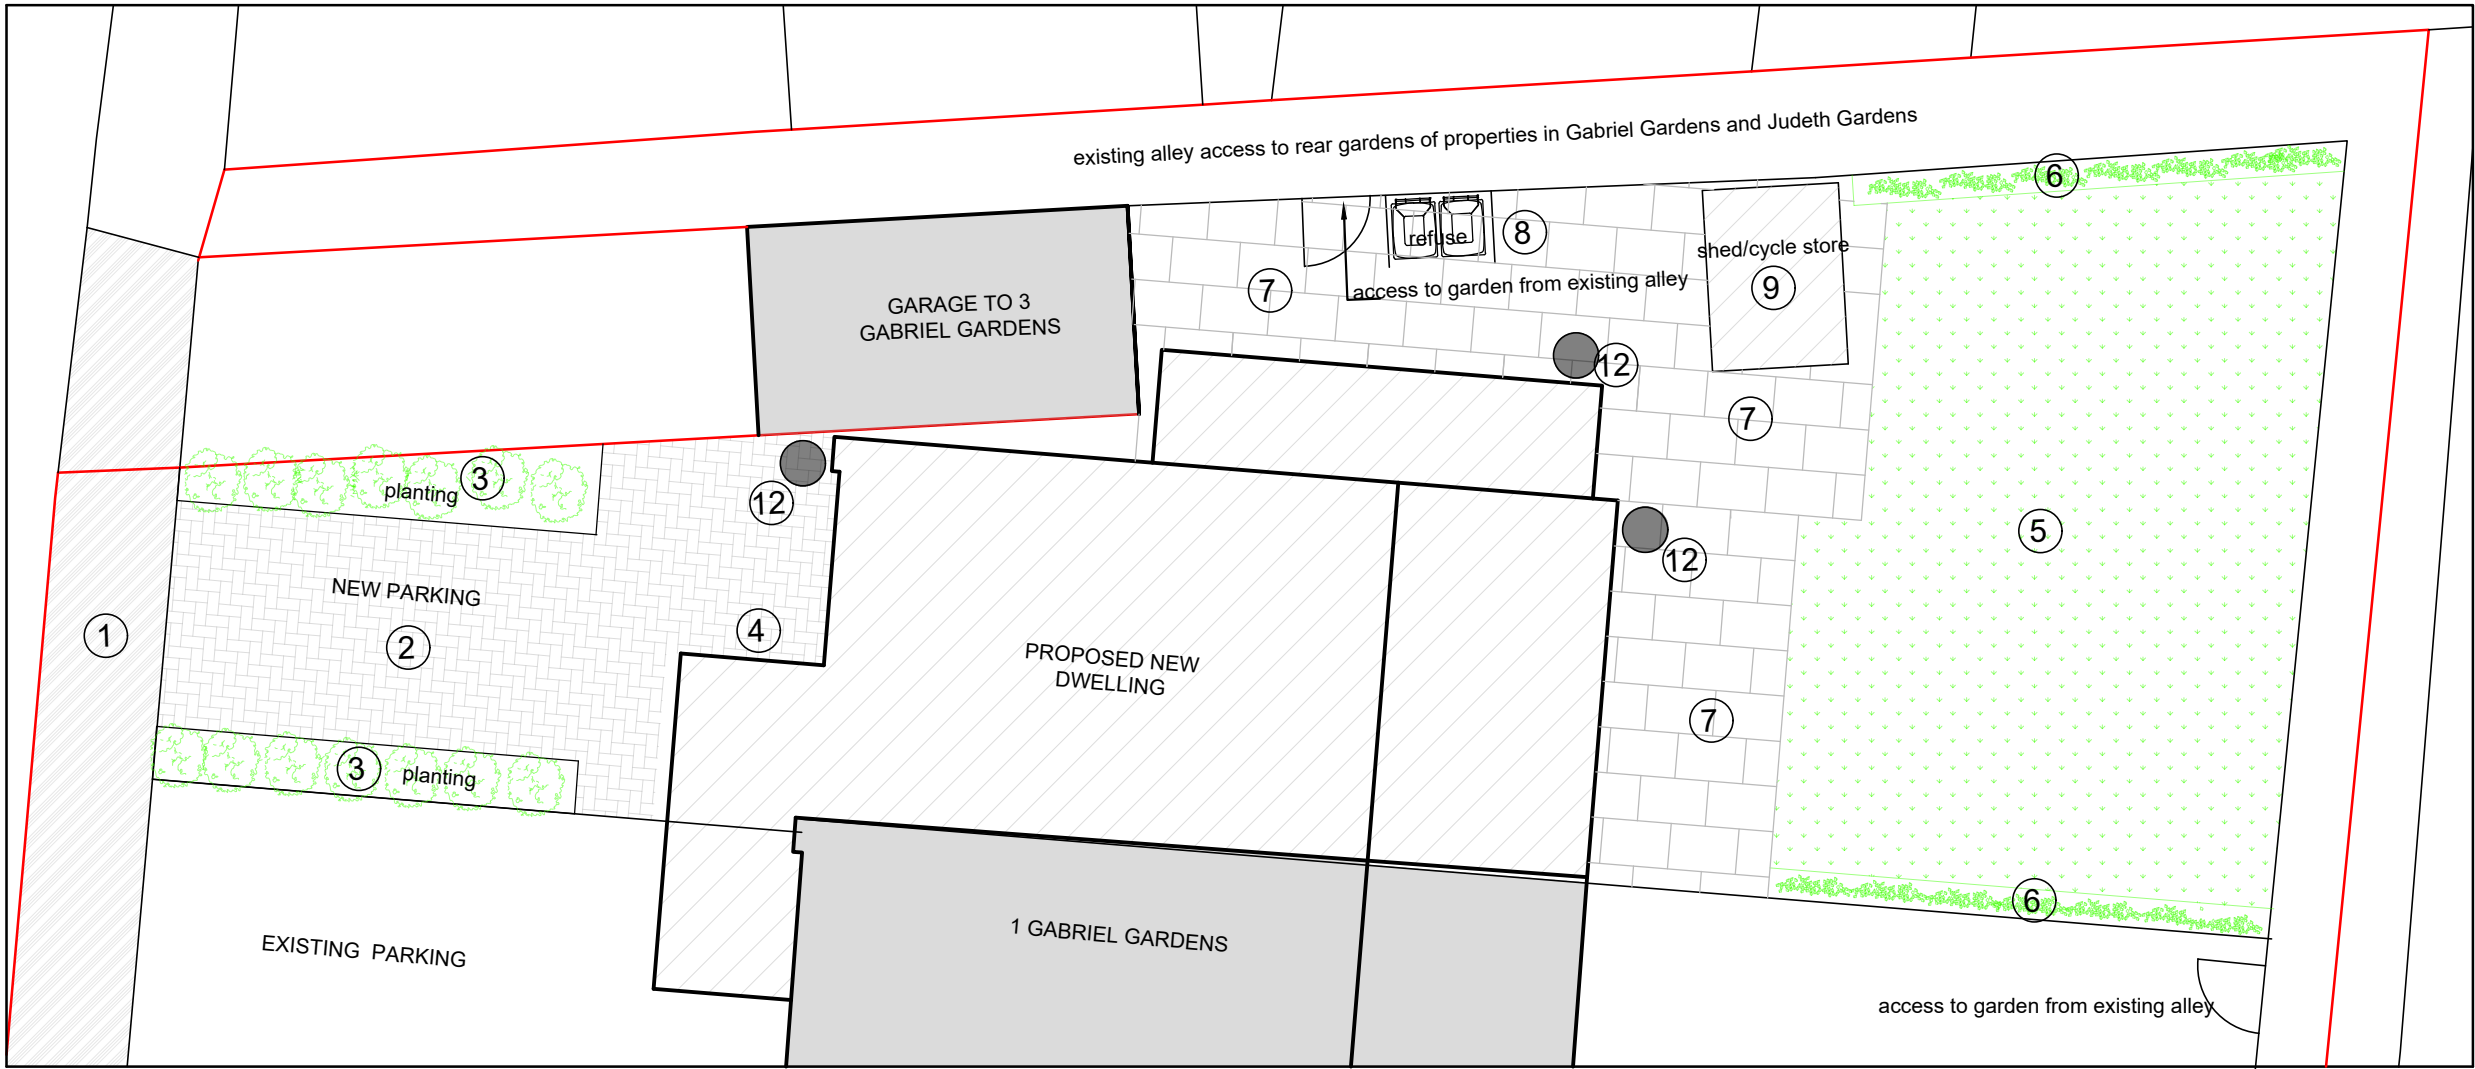

BLOCK PLAN
AS PROPOSED
(1:100)

LEGEND

- ① new vehicle crossover - materials to match existing pavement

② Charcoal paving blocks to match existing at 1 Gabriel Gardens laid on permeable sub-base

③ Lavender (*Lavandula angustifolia*) approximate height 700mm @ 300-400mm spacing

④ Electric Vehicle Charging Point to side of Entrance Porch
- ⑤ Grass

⑥ Hypericum 'Hidcote' approximate height 700mm @ 300mm spacing

⑦ 600 x 900mm ivory beige porcelain paving slabs laid on permeable sub-base


⑧ Timber slatted wheelie bin refuse store

⑨ 1800mm x 2400mm timber shed
- ⑩ Minimum 2no integrated swift bricks built into gable wall @ minimum 1.0m spacing


⑪ Minimum 1no integrated bat box fixed to gable wall or rear East facing wall as directed by planning

⑫ Location of water butts


THIS DRAWING TO BE READ IN
CONJUNCTION WITH SCHEDULE TO
ACCOMPANY APPLICATION FOR
DISCHARGE OF CONDITIONS 3, 4, 5, 6 & 7

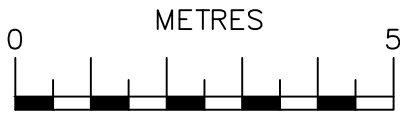

SCALE BAR @ 1:100

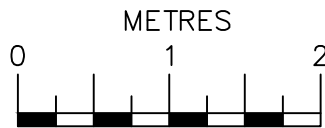

SCALE BAR @ 1:50

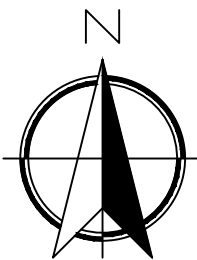

21/07/26	C	Item 7 amended Item 12 added
16/07/26	B	Items 3, 6 & 11 amended
06/05/26	A	Side extension added
Date	No	Revision
Penfold Project Services Epmarket, Wrotham Road, Meopham, Kent, DA13 0JH Telephone: 01474 816690 e-mail: apenfold448@btinternet.com		
Job Title:	1 GABRIEL GARDENS GRAVESEND KENT DA12 4QD	
Dwg Title:	LANDSCAPING DETAILS	
Scale:	1:50 & 1:100 @ A2	
Dwg No.:	211C	
Date:	April 2026	