

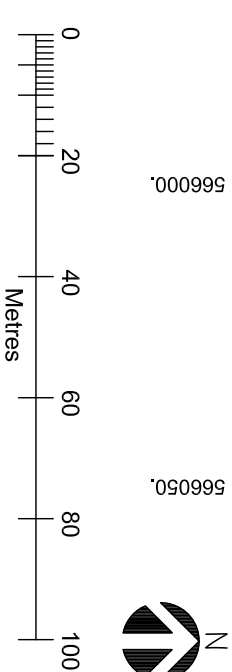


Revisions		
P1	06.12.21	Driveway amended
No.	Date	Description
Drawing Status		
FULL PLANNING		
APPLICATION		
15 OCTOBER 2021		
Client/Project		
Mr & Mrs EHS		
38 The Rise		
Gravesend		
Kent DA12 4BX		
Drawing Title		
SITE/LOCATION AND		
BLOCK PLANS		
Drawing No.		
A101/P		
Scale		
1:1250 & 250 @ A3		
Revision		
P1		
Project No.		
21017		
Date		
15/10/2021		

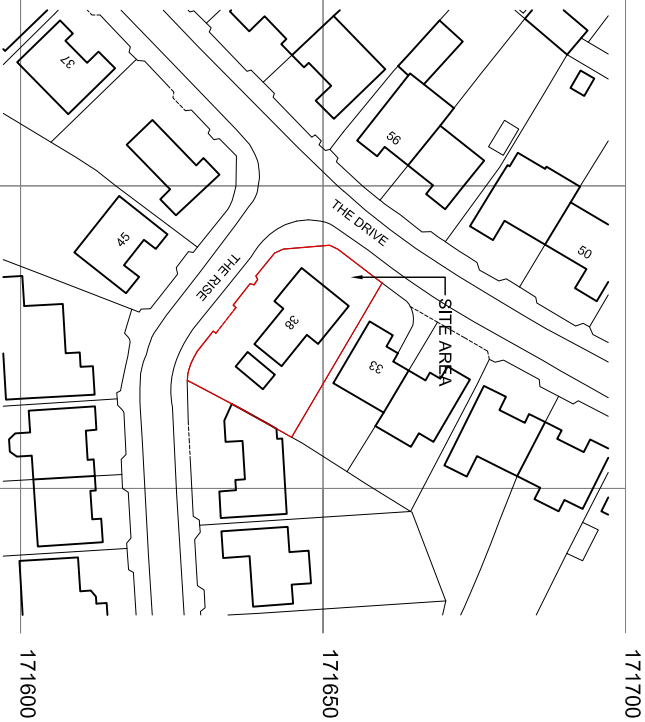

©Crown Copyright and database rights 2021
Ordnance Survey License: 0100031673
Reproduction in whole or part is prohibited
without the prior permission of Ordnance Survey

01 SITE/LOCATION PLAN
SCALE 1:1250 @ A3

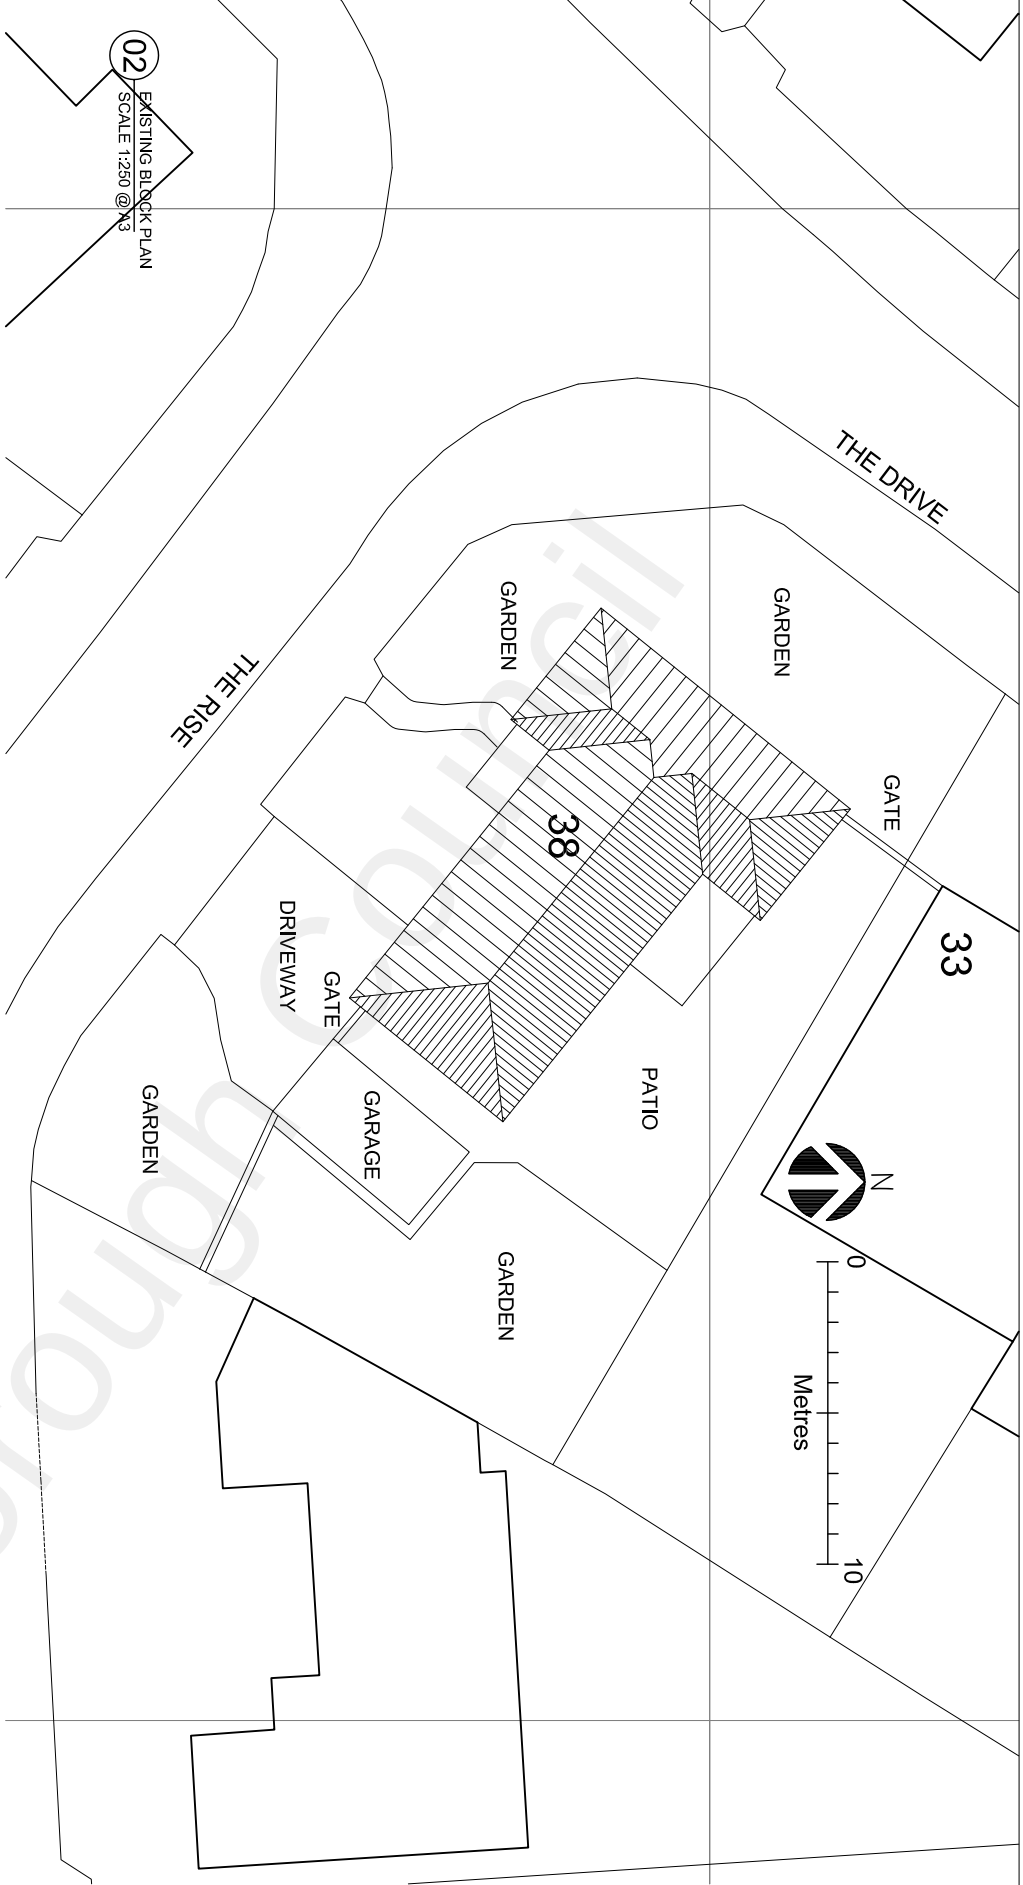

02 EXISTING BLOCK PLAN
SCALE 1:250 @ A3



03 PROPOSED BLOCK PLAN
SCALE 1:250 @ A3