



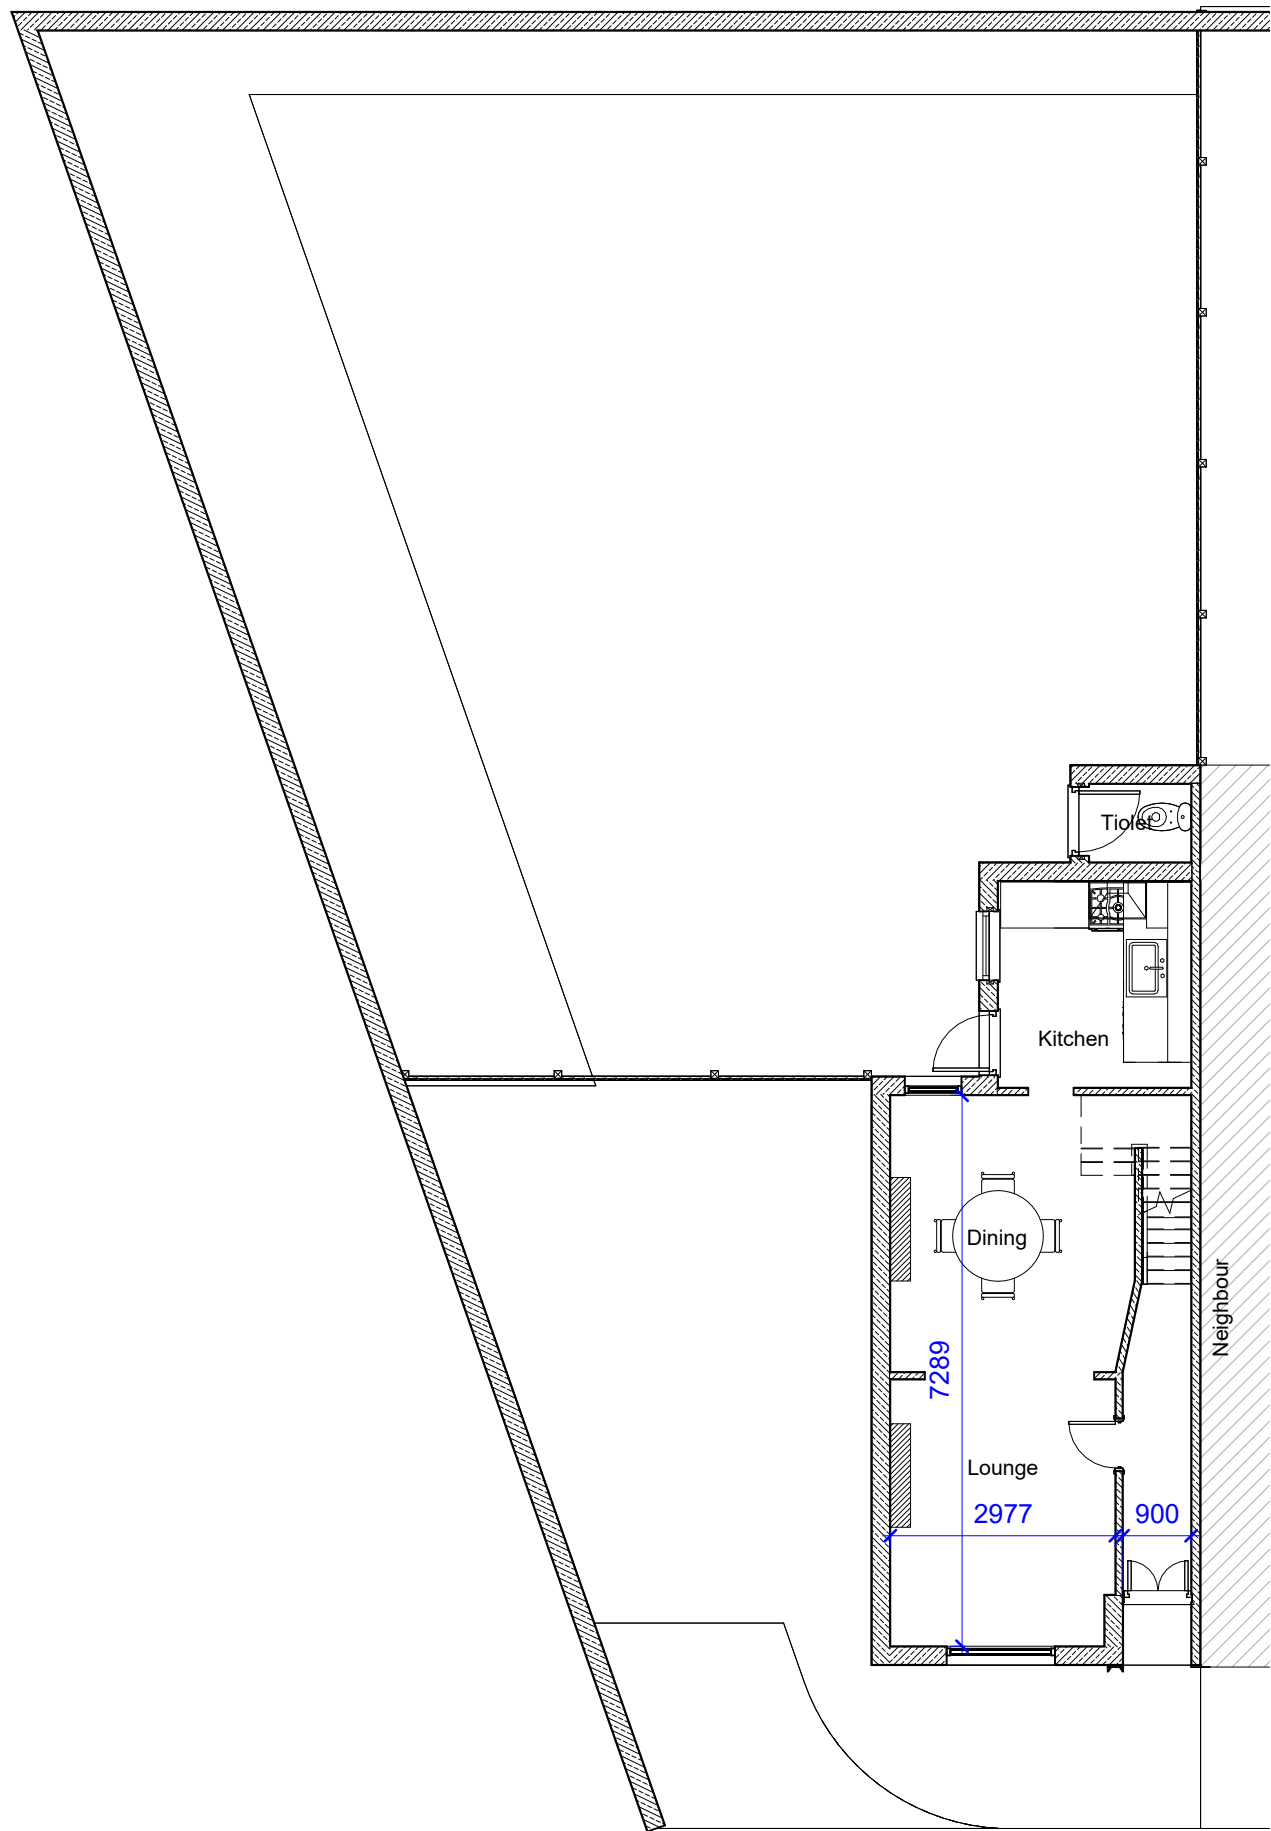

**1** Existing Ground Floor  
1 : 100

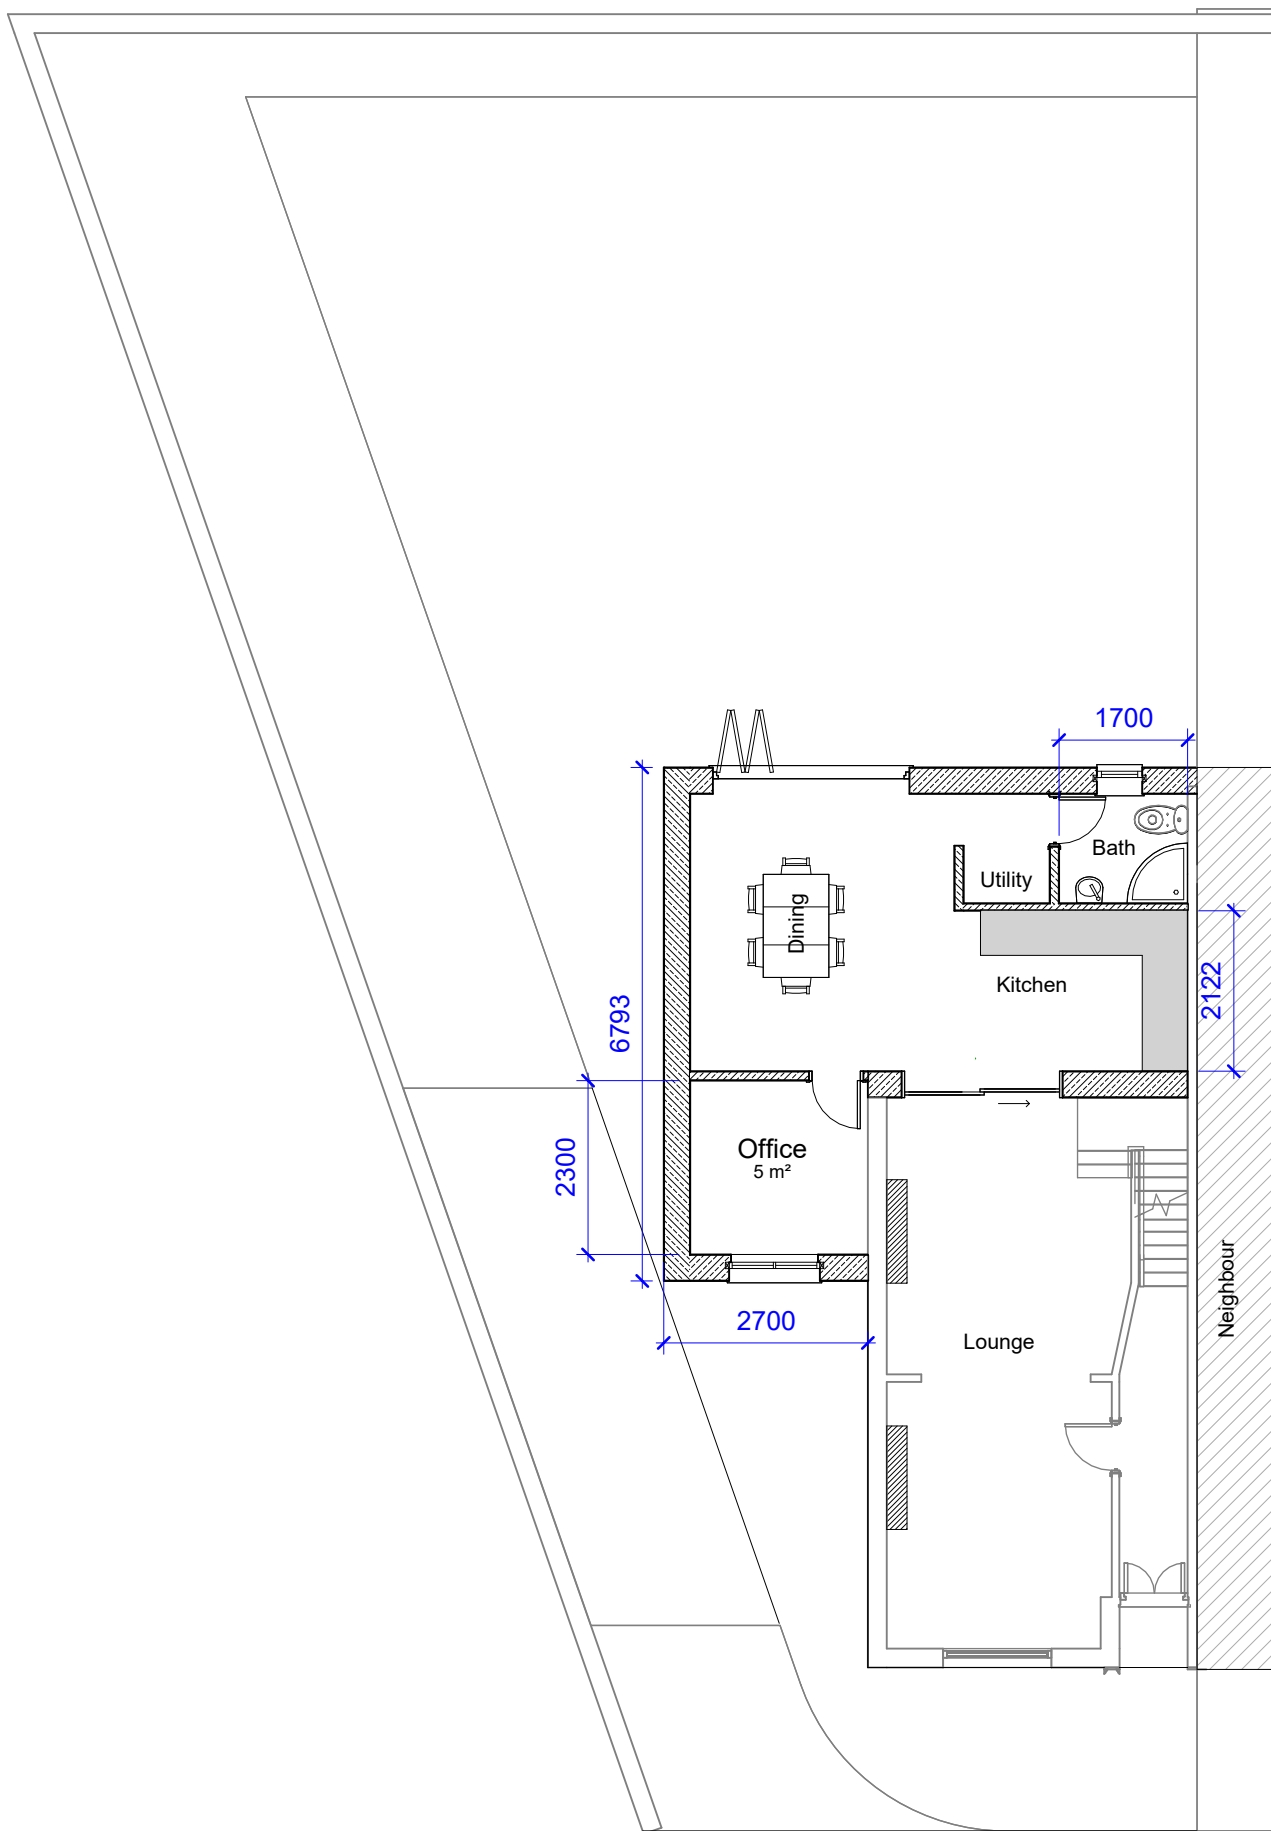

**2** Proposed Ground Floor  
1 : 100

**NOTES:**

DISCLAIMER:  
ALL DIMENSIONS IN MM UNLESS OTHERWISE STATED.  
CONTRACTORS TO CONFIRM ALL DIMENSIONS ON SITE. ALL DRAWINGS MUST BE READ IN CONJUNCTION WITH THE ARCHITECT'S DRAWINGS.



64 ST GEORGES ROAD  
ESSEX IG1 3PQ  
W: [www.archimedesd.co.uk](http://www.archimedesd.co.uk)  
E: [info@archimedesd.co.uk](mailto:info@archimedesd.co.uk)  
M: +447418321646

| Rev | Date | Details Of Issue | Initials |
|-----|------|------------------|----------|
|-----|------|------------------|----------|

**Status**

Ground floor

**Site Address:**

18 Clarendon Road,  
Gravesend DA12 2BP

**Client:**

Jamal Miah

**Project:**

18 Clarendon Road, Gravesend  
DA12 2BP

|              |                  |                        |
|--------------|------------------|------------------------|
| Drawn        | Date: 11/02/2026 | Scale (at A3): 1 : 100 |
| Drg no. A101 | Revision No. C   |                        |