




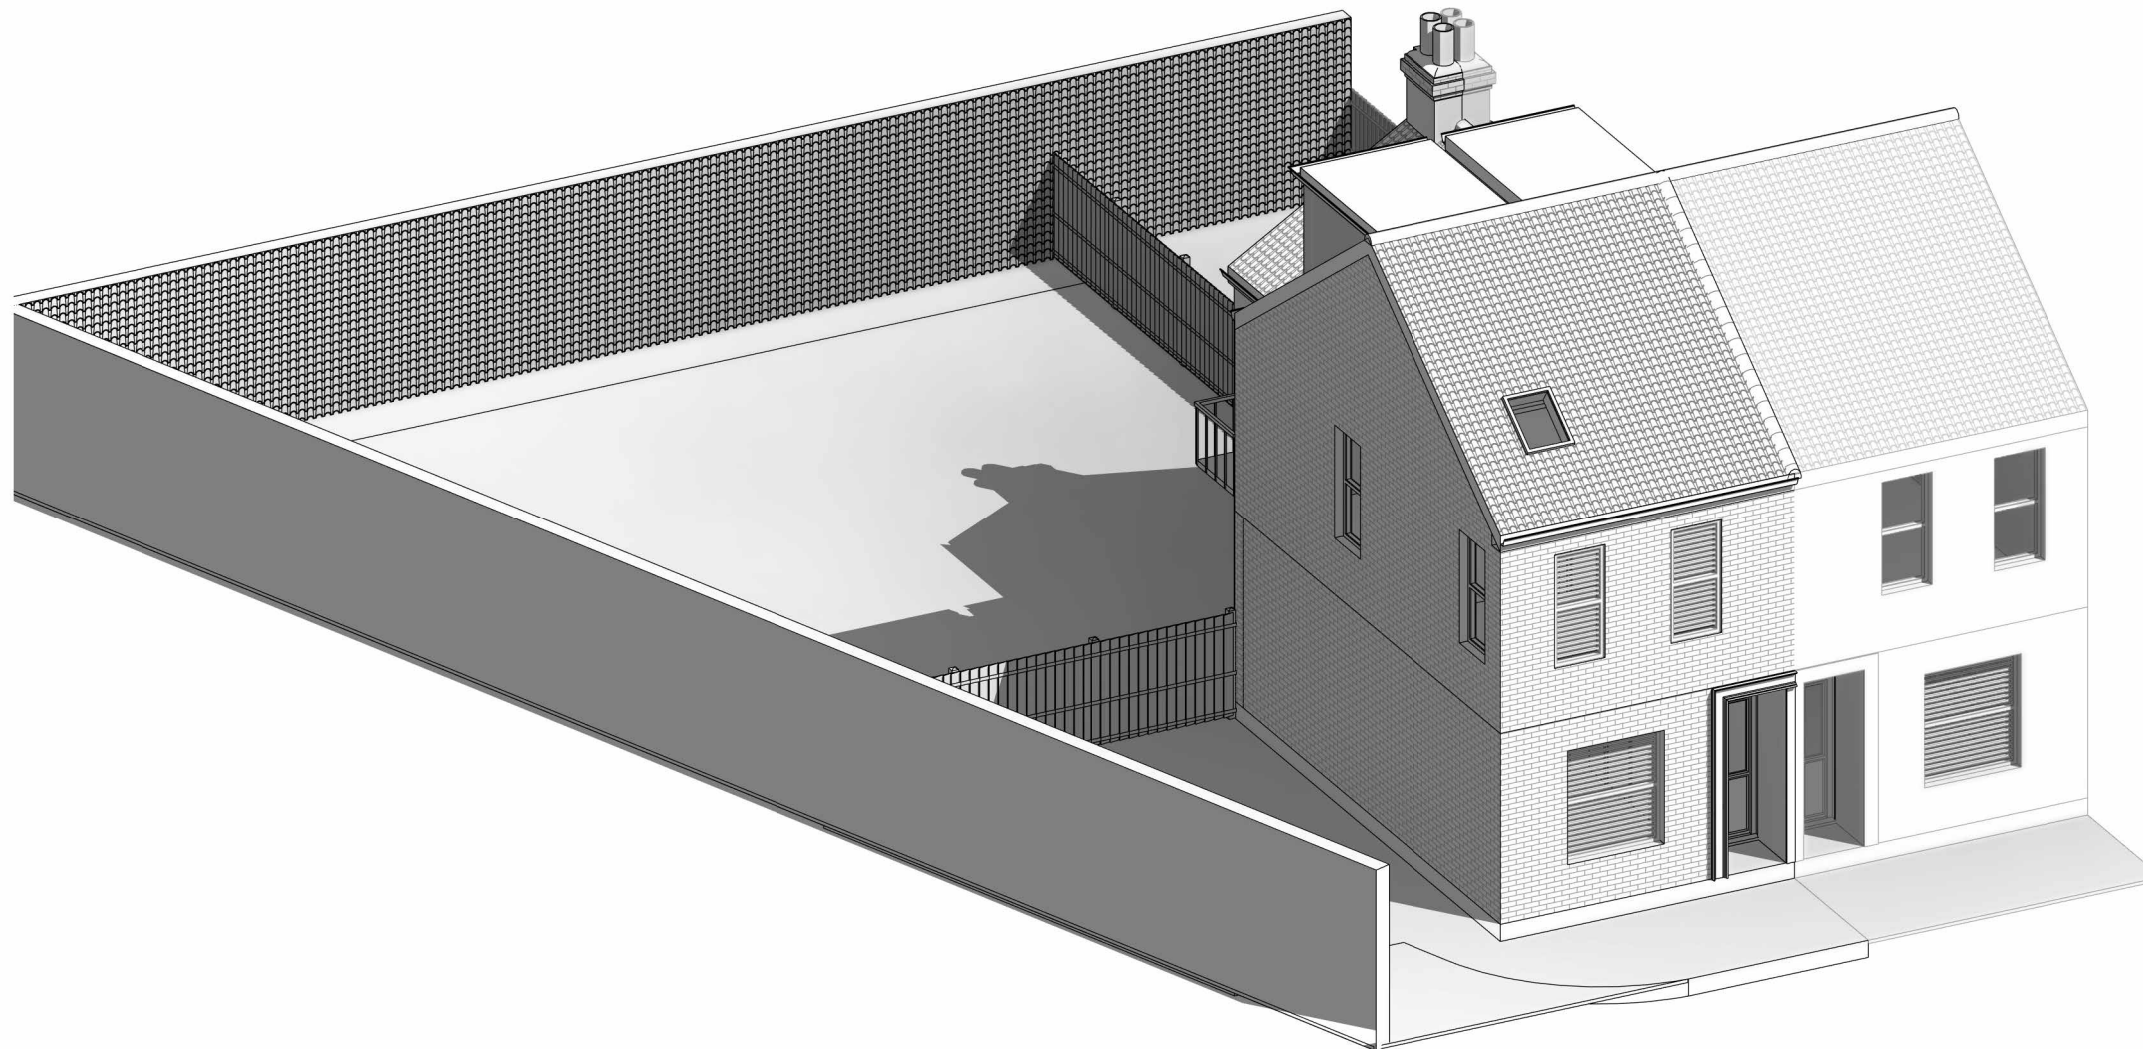

1 Existing 3d Front

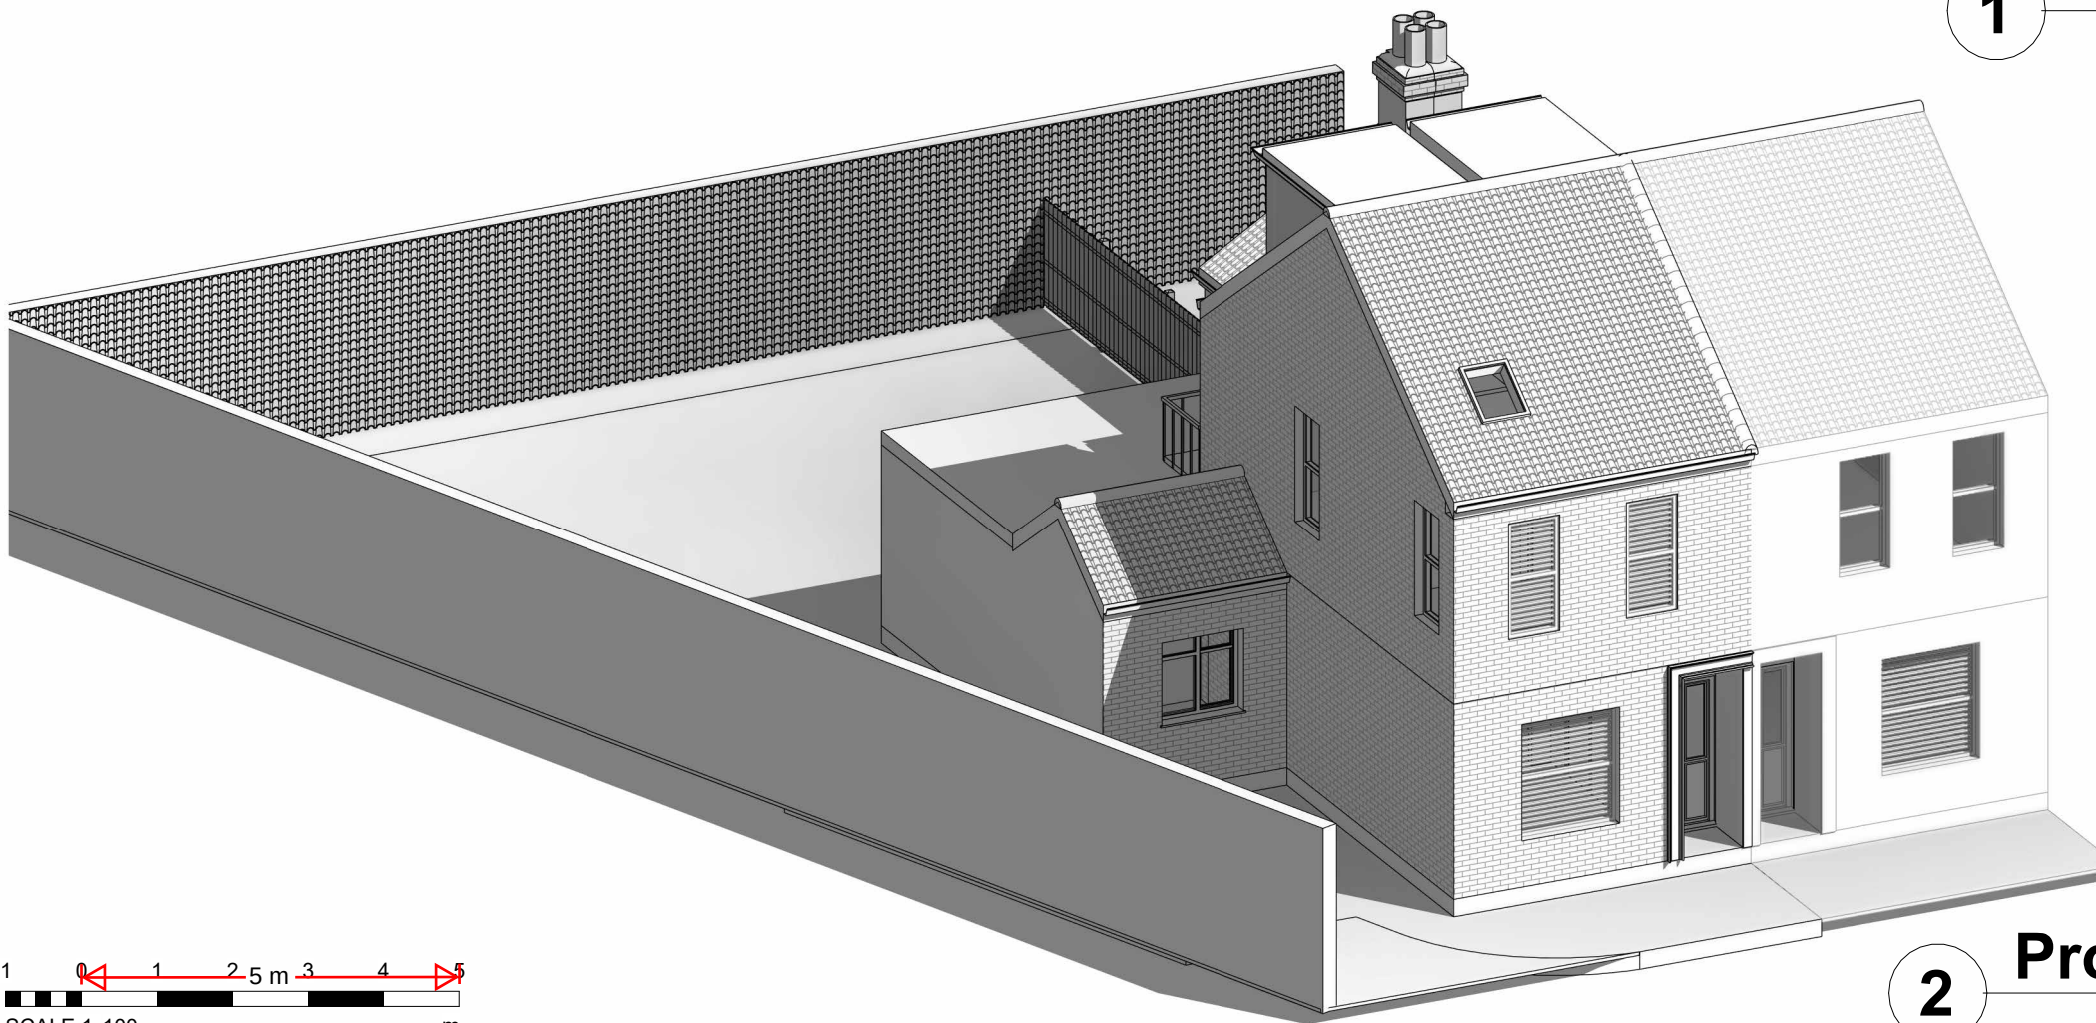

2 Proposed 3d Front

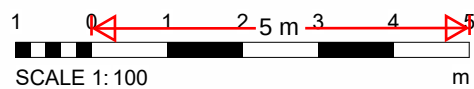

SCALE 1: 100

NOTES:

DISCLAIMER:

ALL DIMENSIONS IN MM UNLESS OTHERWISE STATED. CONTRACTORS TO CONFIRM ALL DIMENSIONS ON SITE. ALL DRAWINGS MUST BE READ IN CONJUNCTION WITH THE ARCHITECT'S DRAWINGS.



64 ST GEORGES ROAD
ESSEX IG1 3PQ
W: www.archimedesd.co.uk
E: info@archimedesd.co.uk
M: +447418321646

Rev	Date	Details Of Issue	Initials

Status

3d Front

Site Address:

18 Clarendon Road,
Gravesend DA12 2BP

Client:

Jamal Miah

Project:

18 Clarendon Road, Gravesend
DA12 2BP

Drawn	Date: 11/02/2026	Scale (at A3)
Drg no. A113	Revision No. C	