




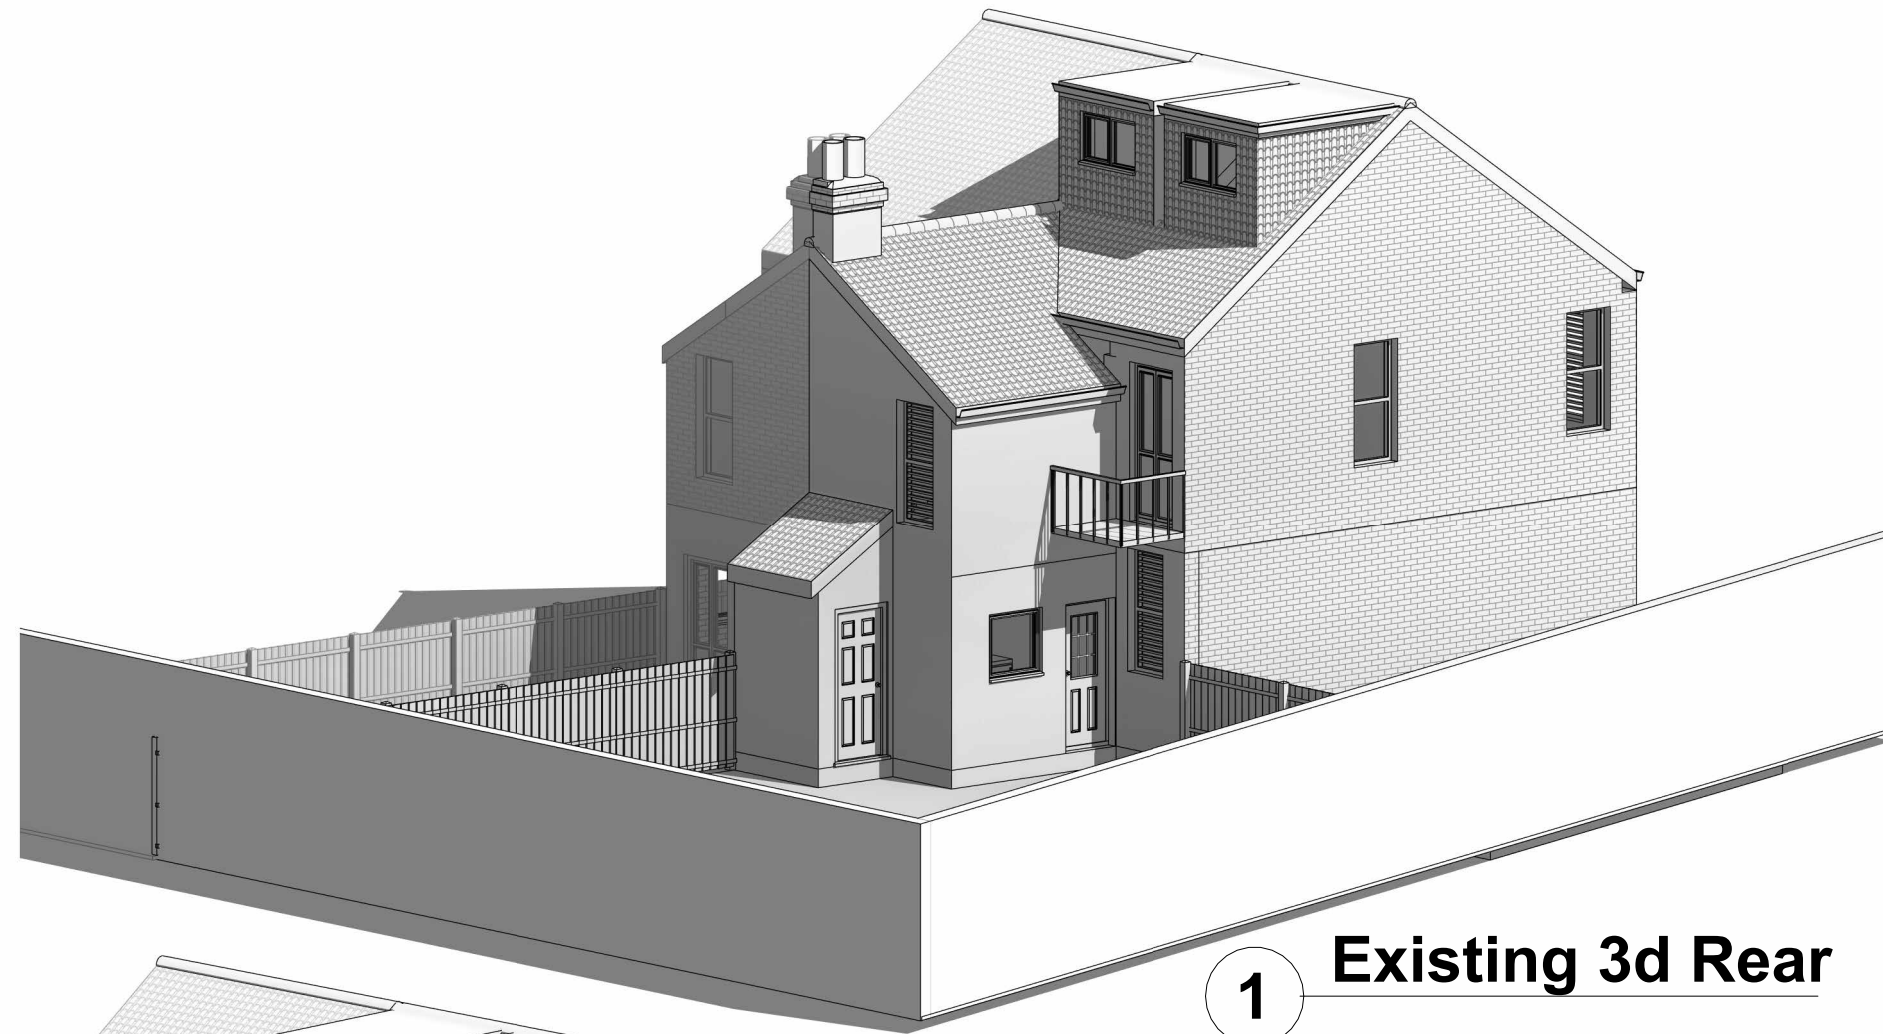

1 Existing 3d Rear

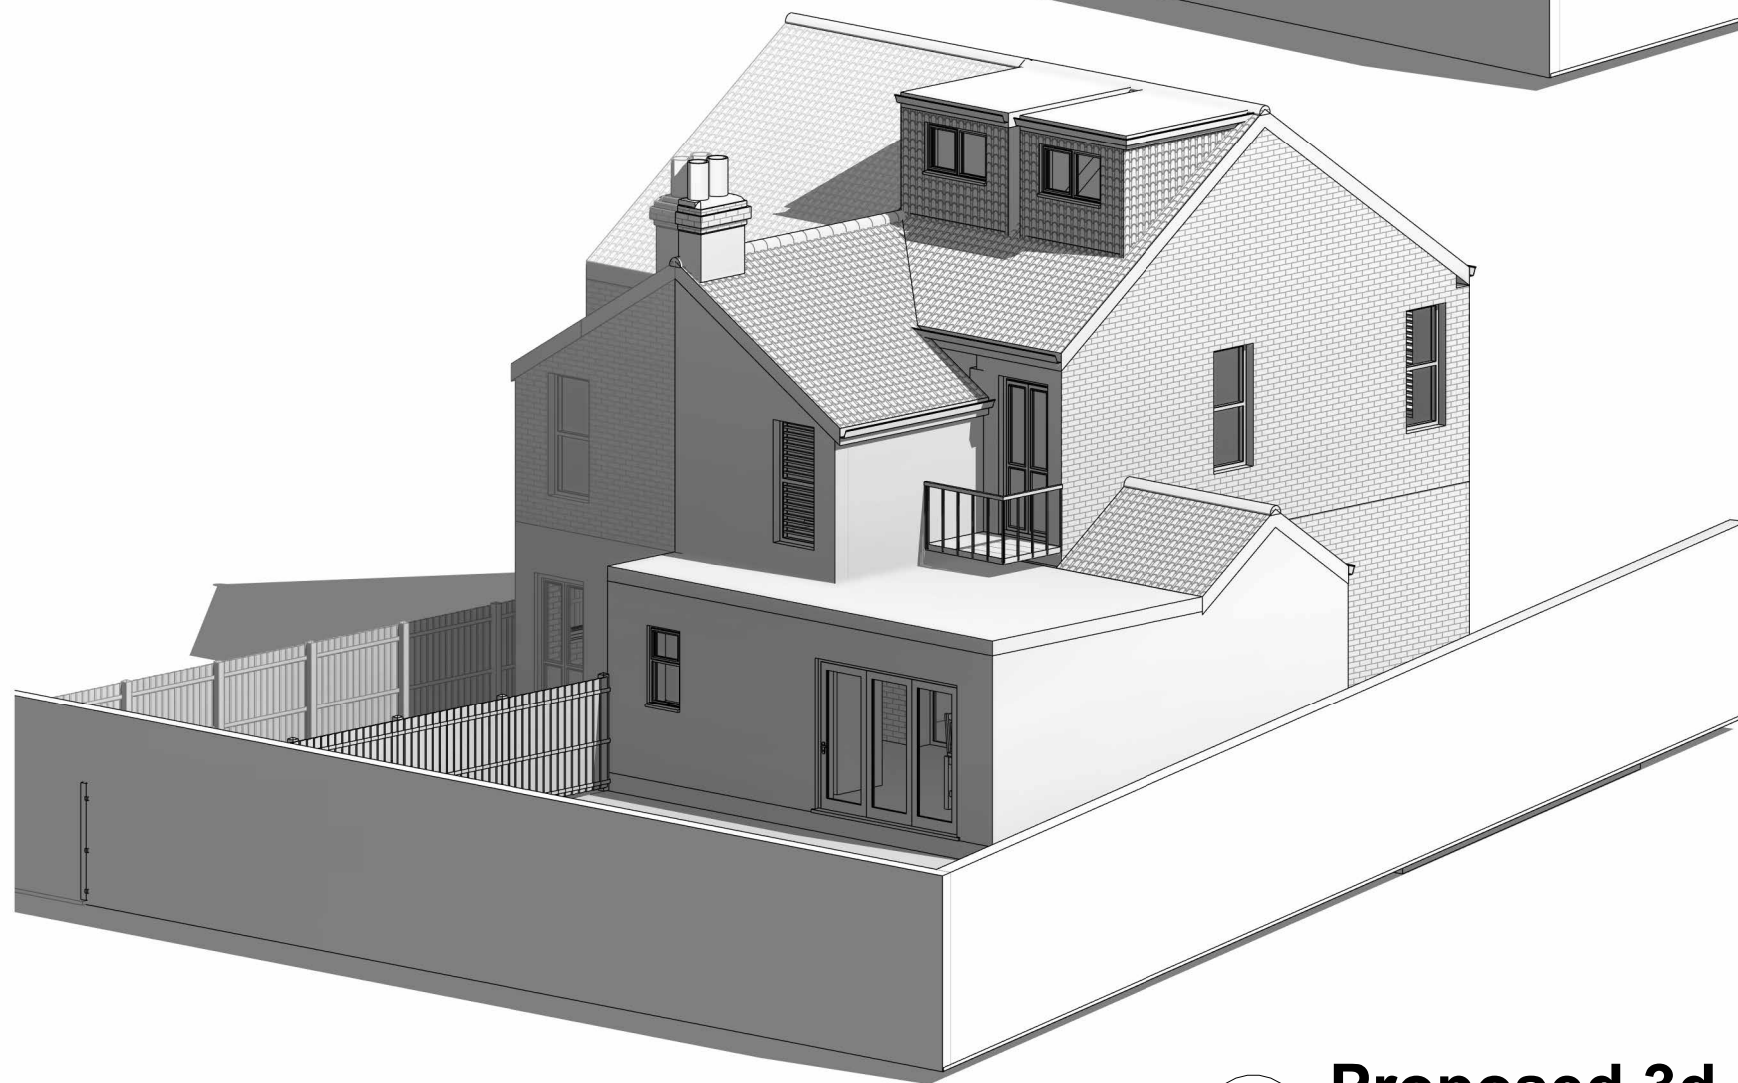

2 Proposed 3d Rear

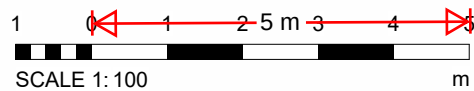

NOTES:

DISCLAIMER:
ALL DIMENSIONS IN MM UNLESS OTHERWISE STATED.
CONTRACTORS TO CONFIRM ALL DIMENSIONS ON SITE. ALL DRAWINGS MUST BE READ IN CONJUNCTION WITH THE ARCHITECT'S DRAWINGS.



64 ST GEORGES ROAD
ESSEX IG1 3PQ
W: www.archimedesd.co.uk
E: info@archimedesd.co.uk
M: +447418321646

Rev	Date	Details Of Issue	Initials
-----	------	------------------	----------

Status

3d Rear

Site Address:

18 Clarendon Road,
Gravesend DA12 2BP

Client:

Jamal Miah

Project:

18 Clarendon Road, Gravesend
DA12 2BP

Drawn	Date: 11/02/2026	Scale (at A3)
Drg no. A114	Revision No. C	