
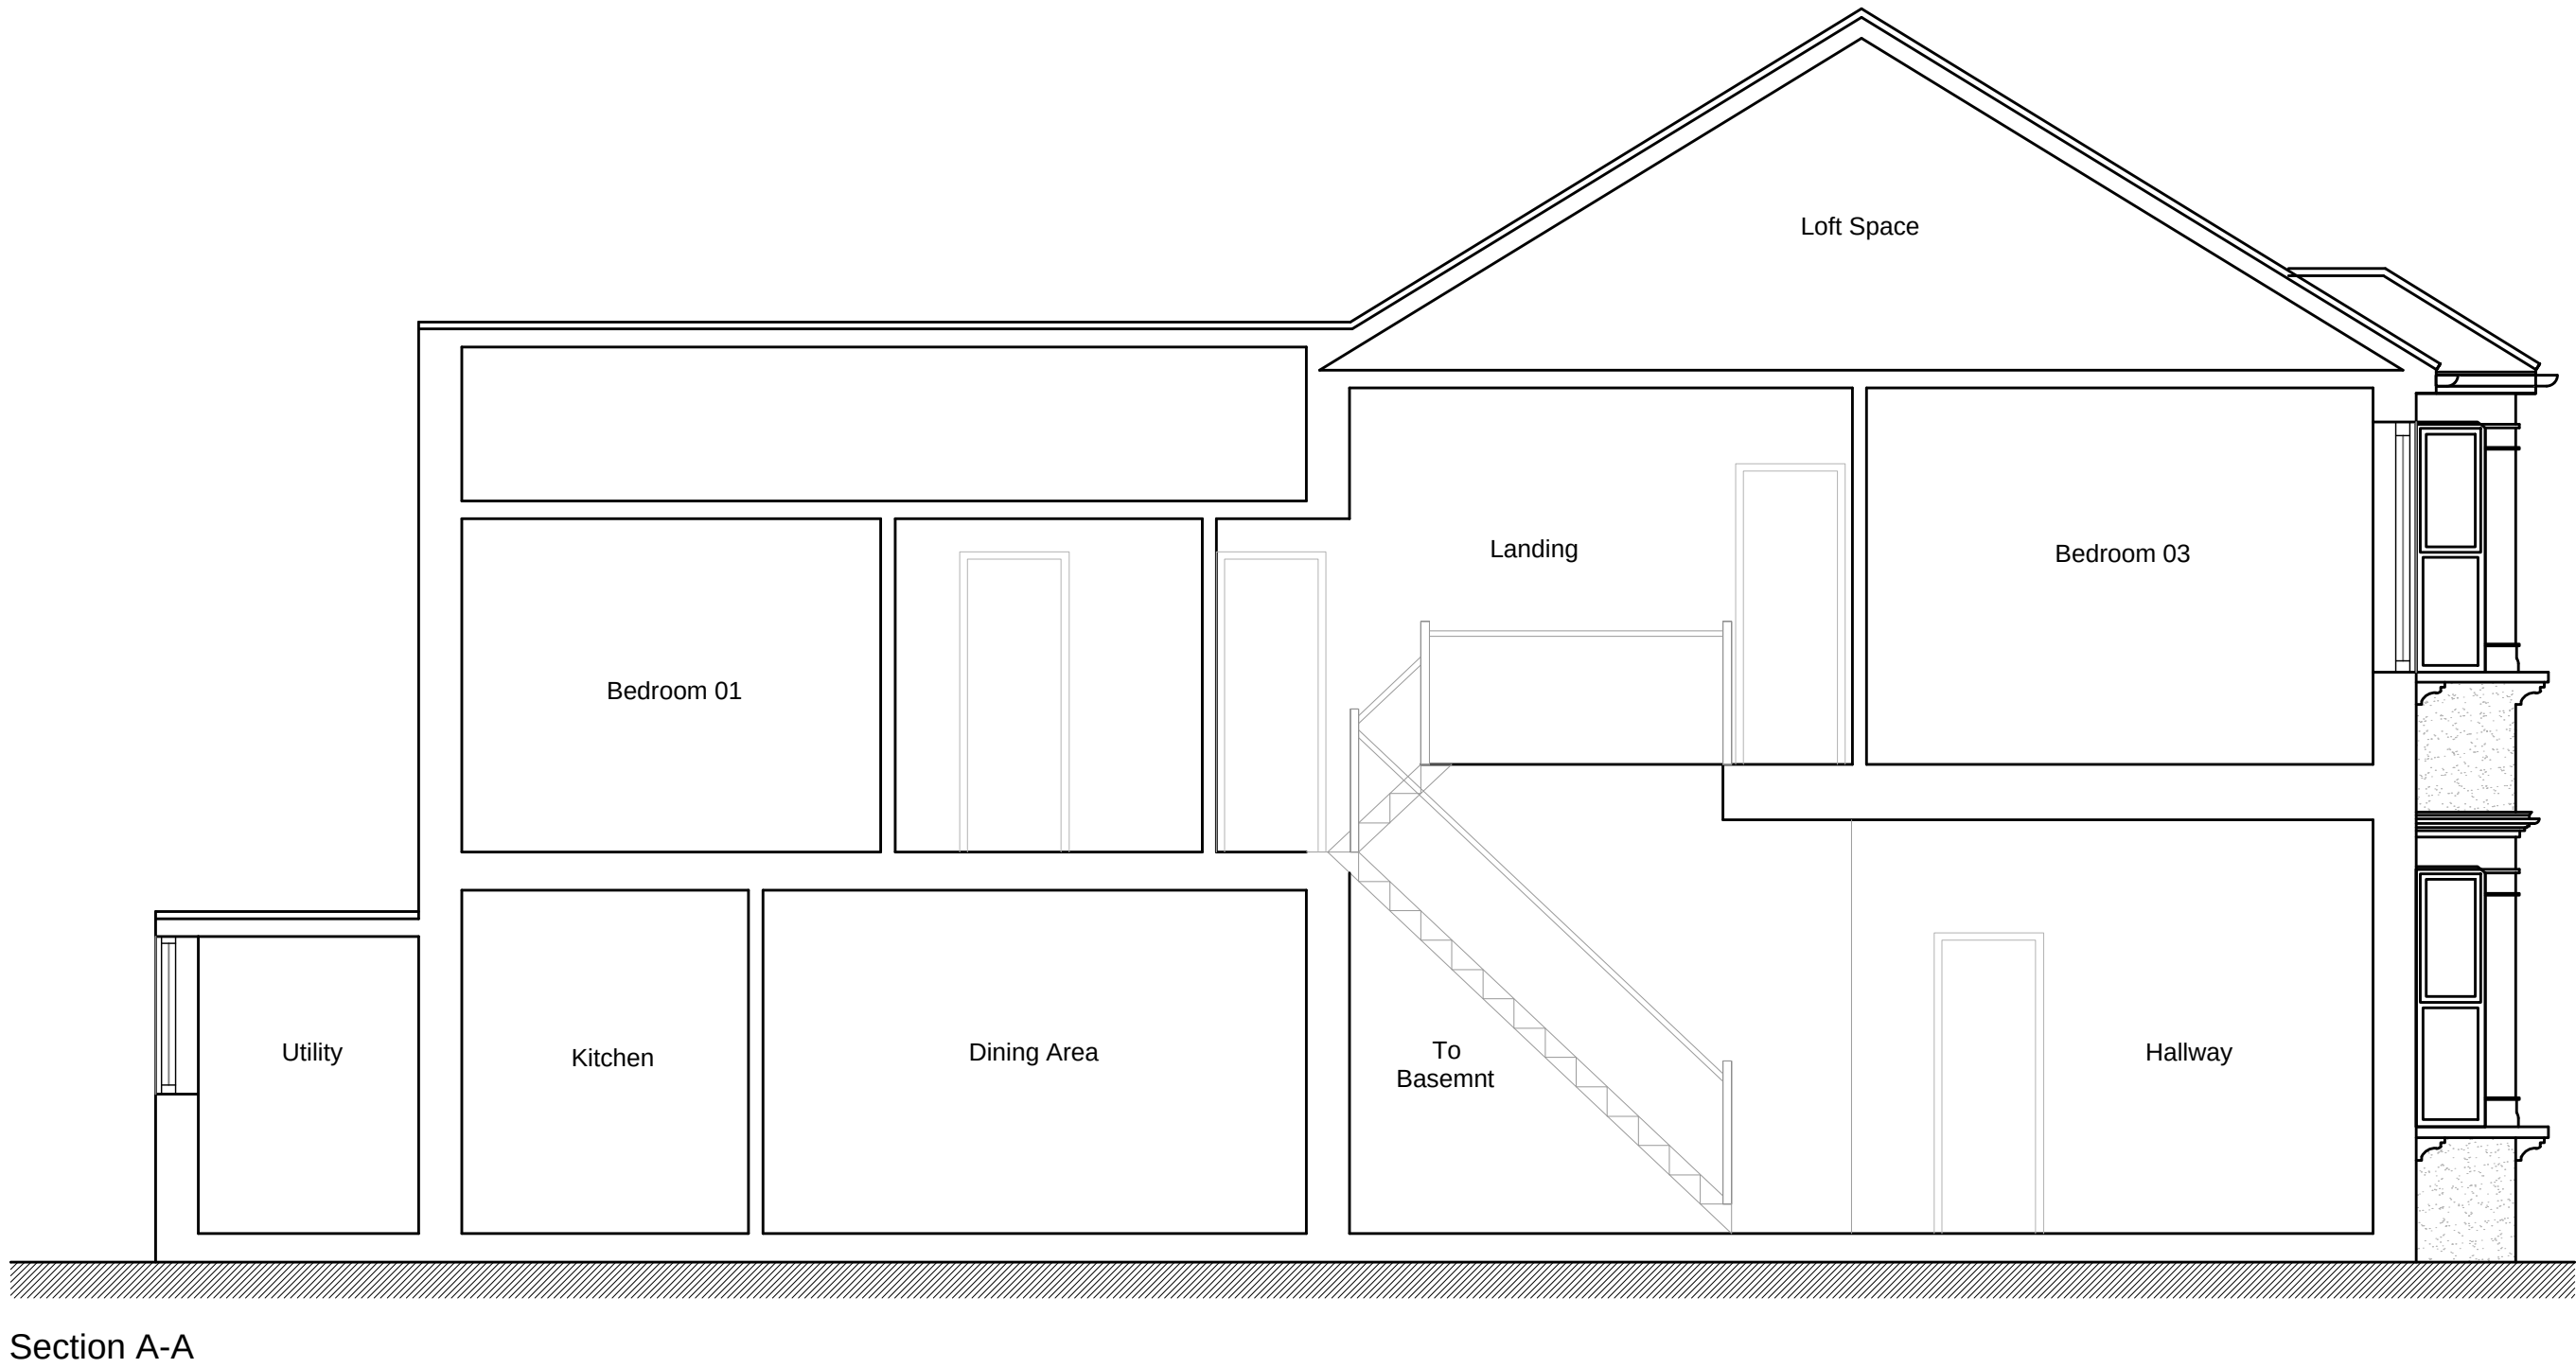


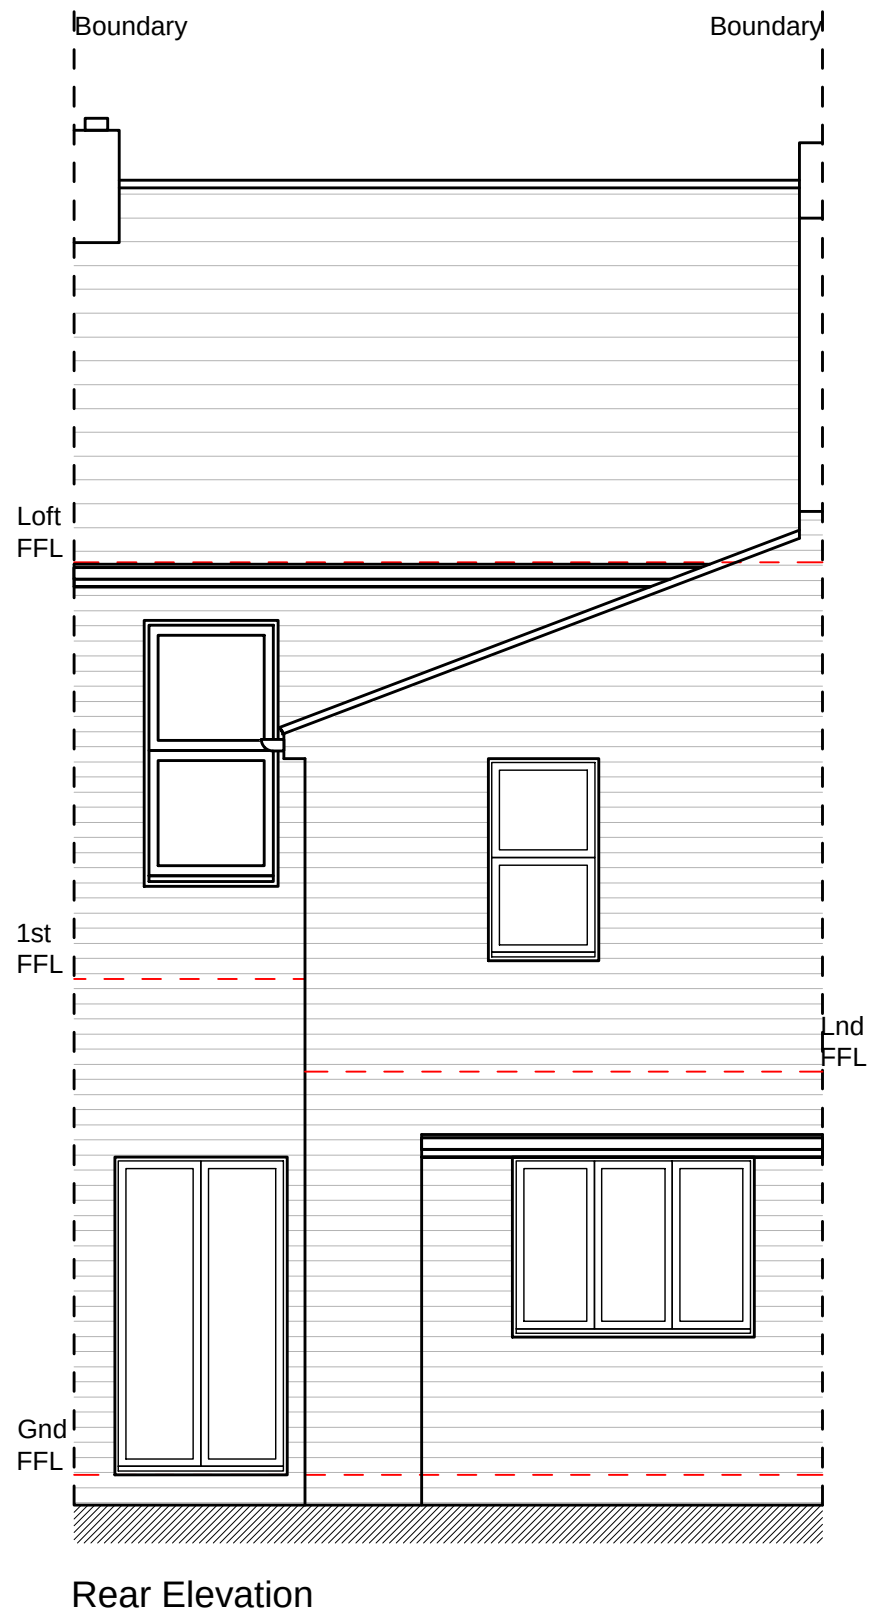

REV	DESCRIPTION	DATE	INT	CHKD
STATUS	FOR INFORMATION			

Client
Mr. I Ubi

Project
15 Norfolk Road, Gravesend,
Kent. DA12 2RX

Title
Existing Elevations
& Section

Scale	Date	Drawn	Checked
1:50@A1	25.08.23	N/A	N/A
Project No:	Drawing No.	Revision	
2023-115	003	~	