


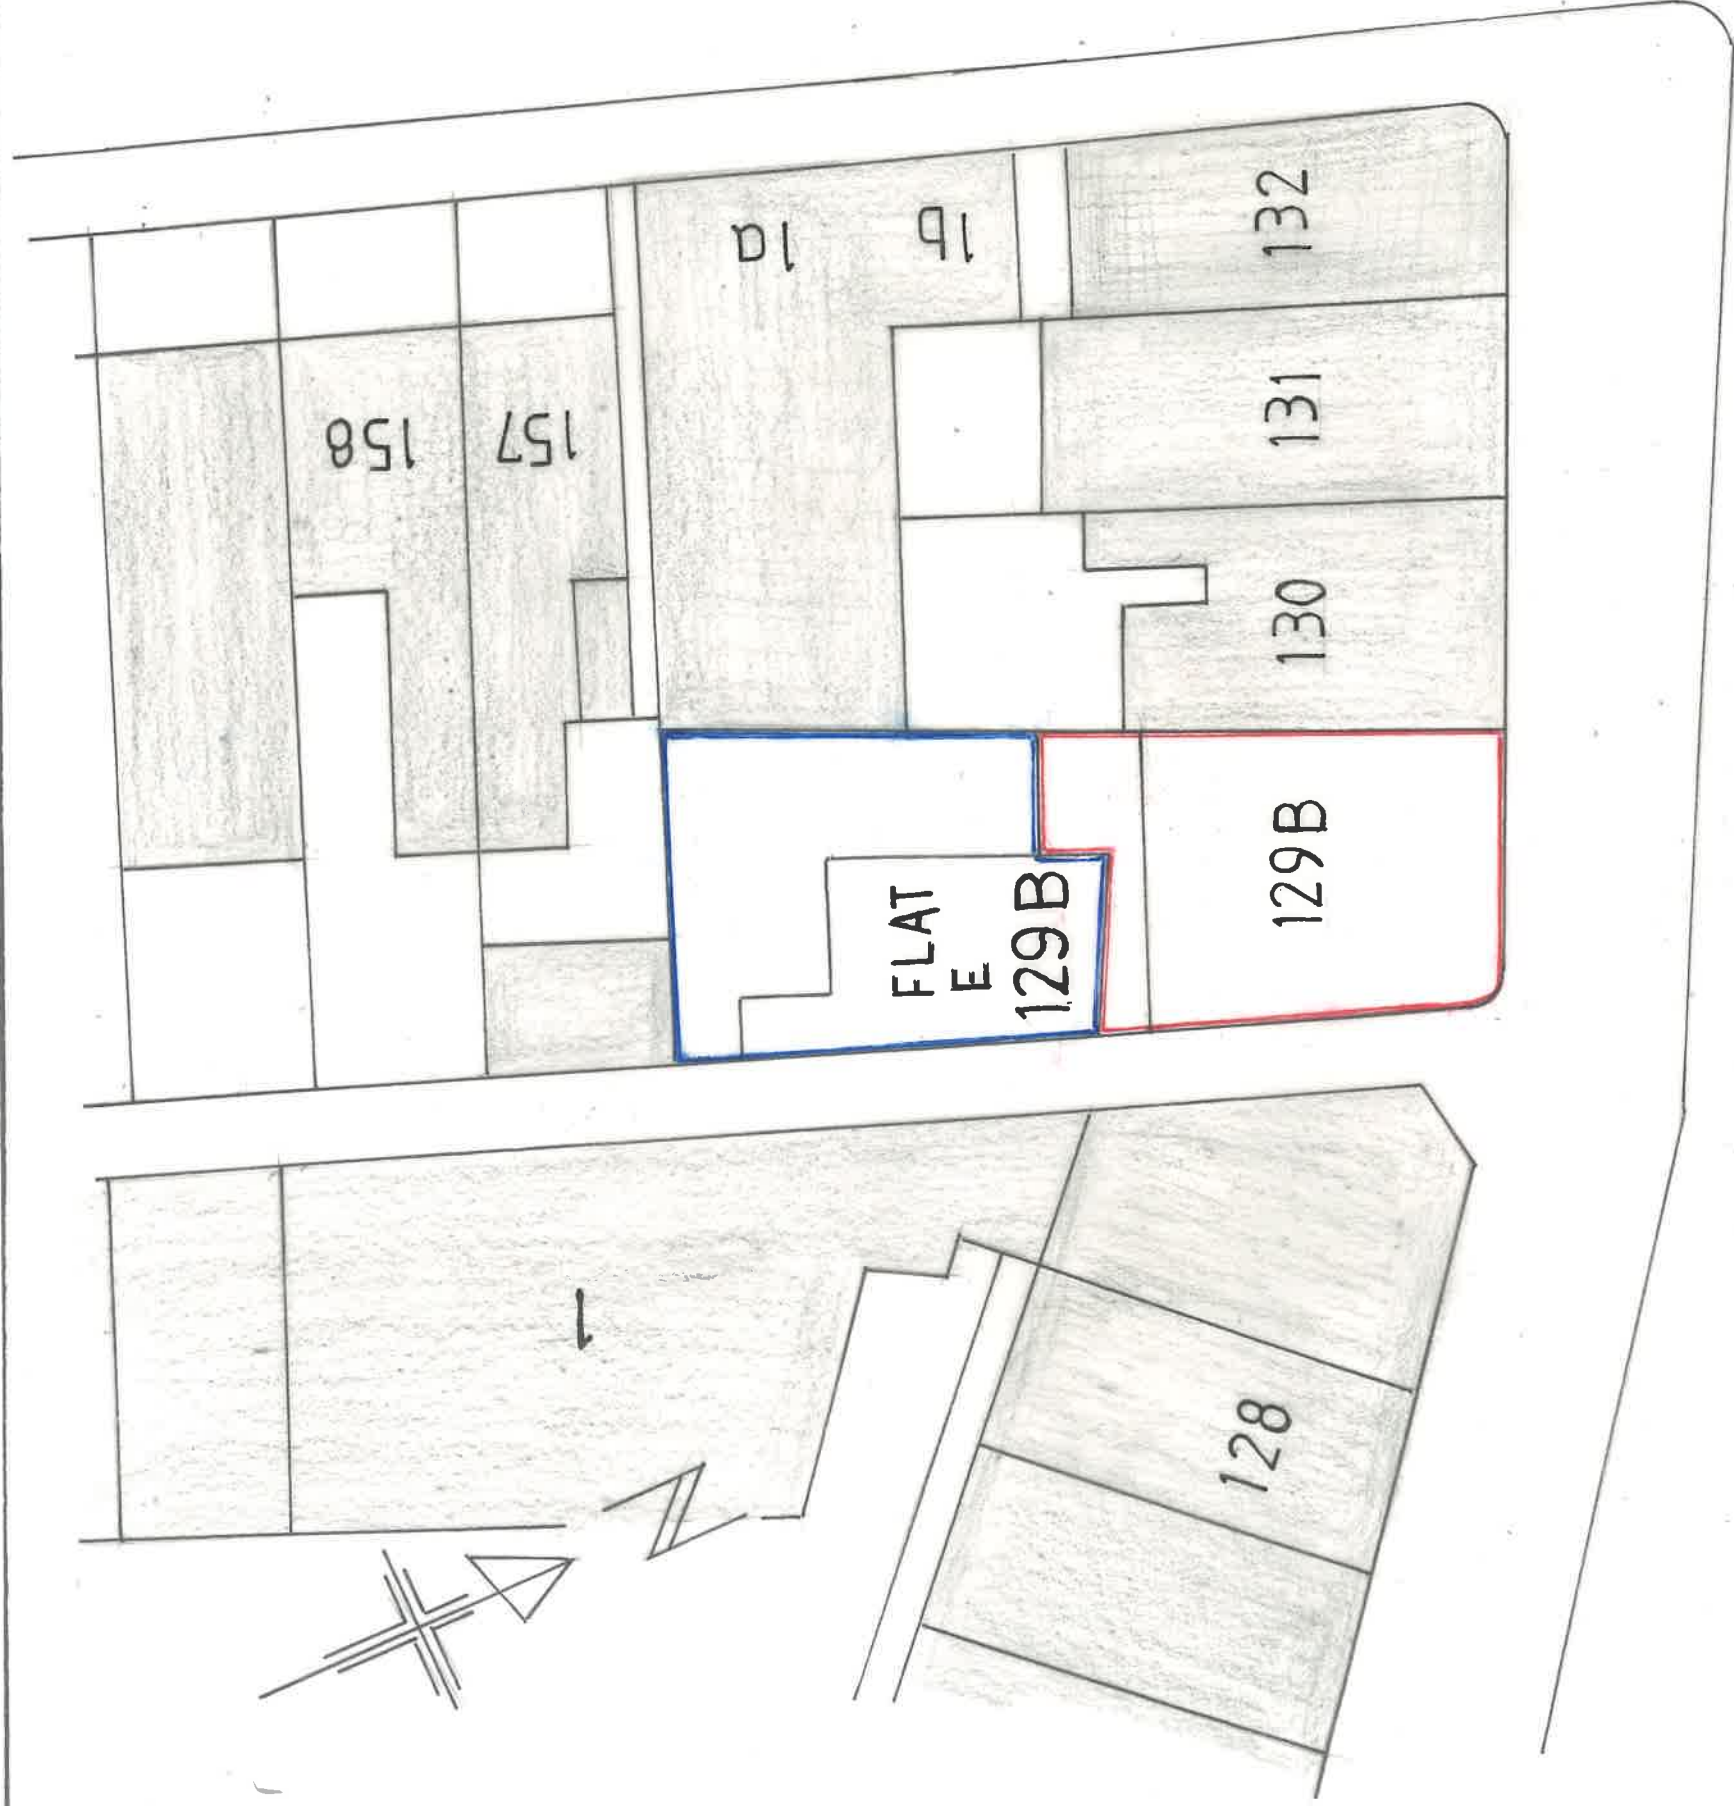

MILTON ROAD

BLOCK PLAN



DEWLANDS PROP LTD

129B MILTON ROAD
GRAVESEND 1:200 AT A3
BASEMENT CONVERSION 383 - 2

RICHARD GREGORY ACIOB
Building Surveying / Architectural Services
5 Star Hill, Crayford, Kent, DA1 4DB
Tel: 01322 407219
Mobile: 07984 218333
richardgregory4@ntlworld.com