



General Notes:

Do not scale from this drawing- refer only to stated dimensions. If in doubt request clarification from this office. This drawing, and associated copyright, is the property of Convery Prenty Shields Architects Ltd.


Revision	Initials	Date
-	...	00.00.00
1. ...		

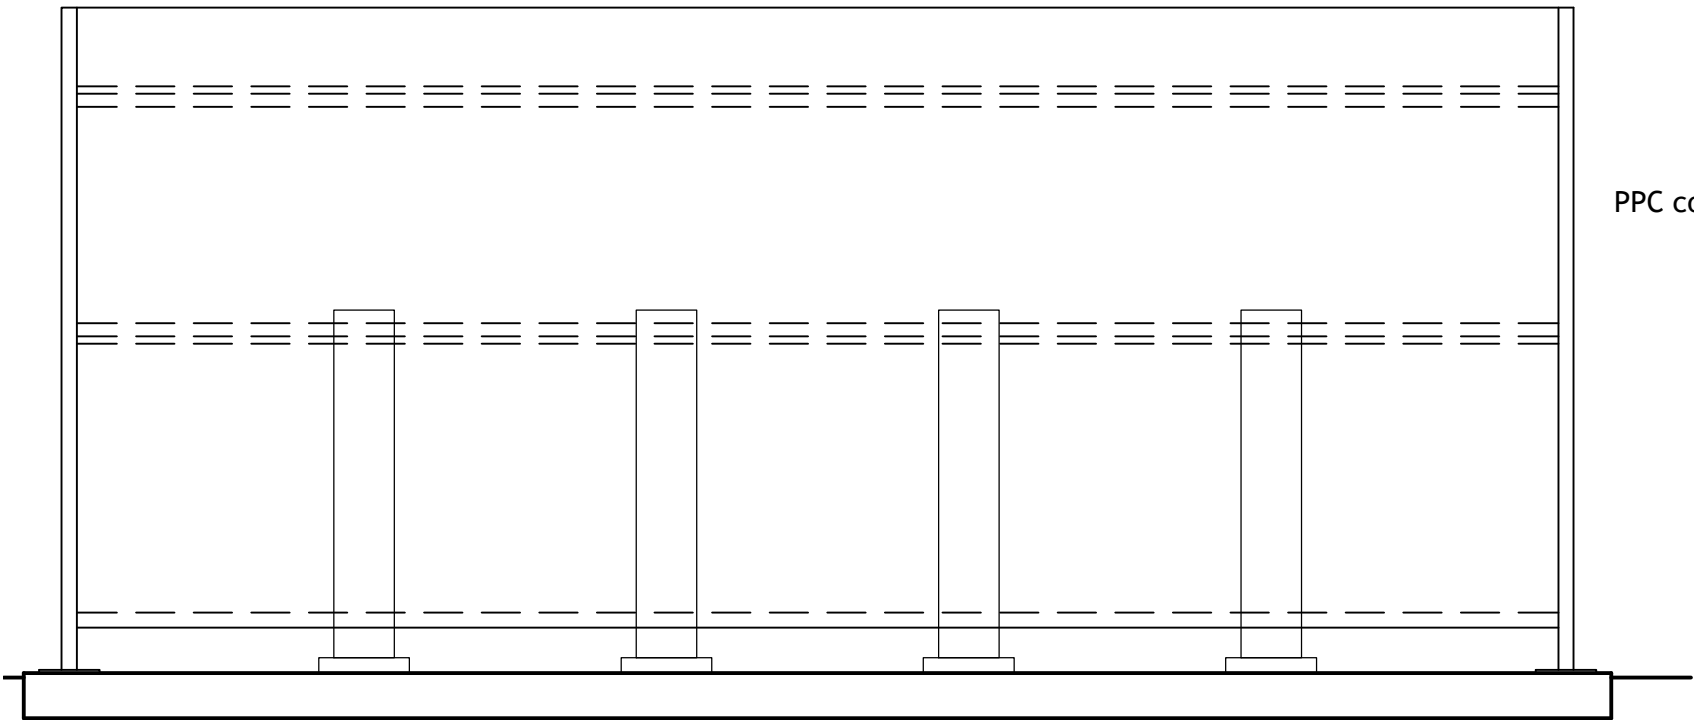

ELEVATION 2 - Scale 1:25

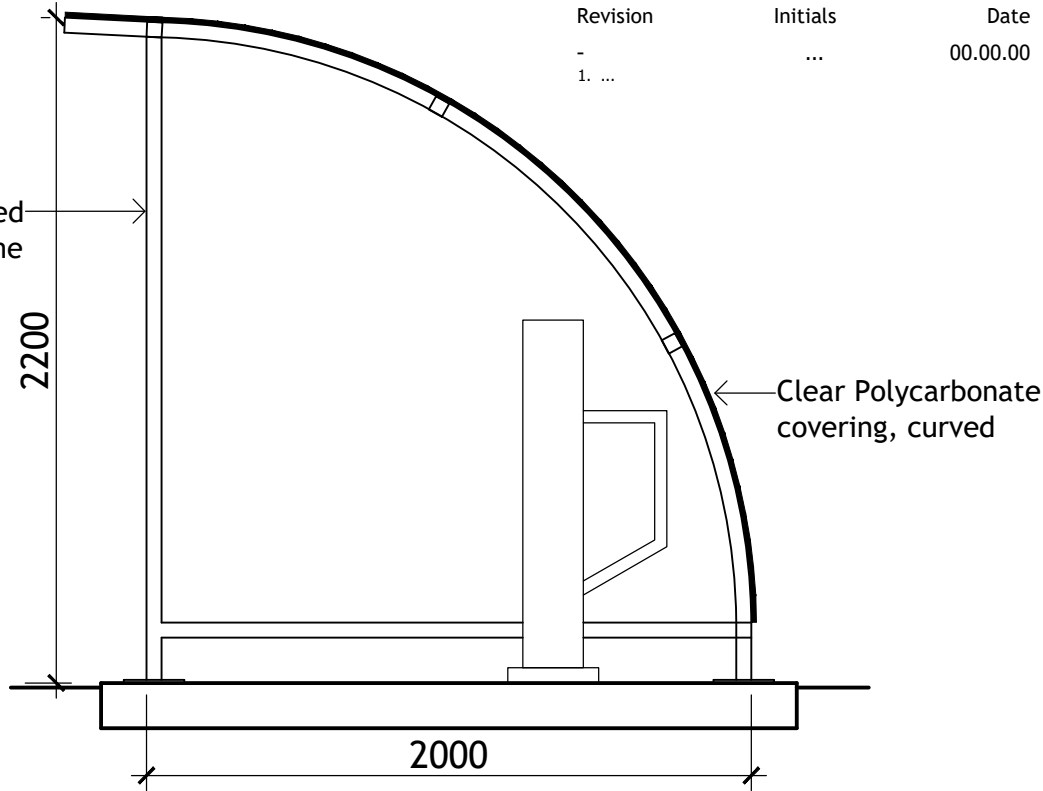

ELEVATION 1 - Scale 1:25

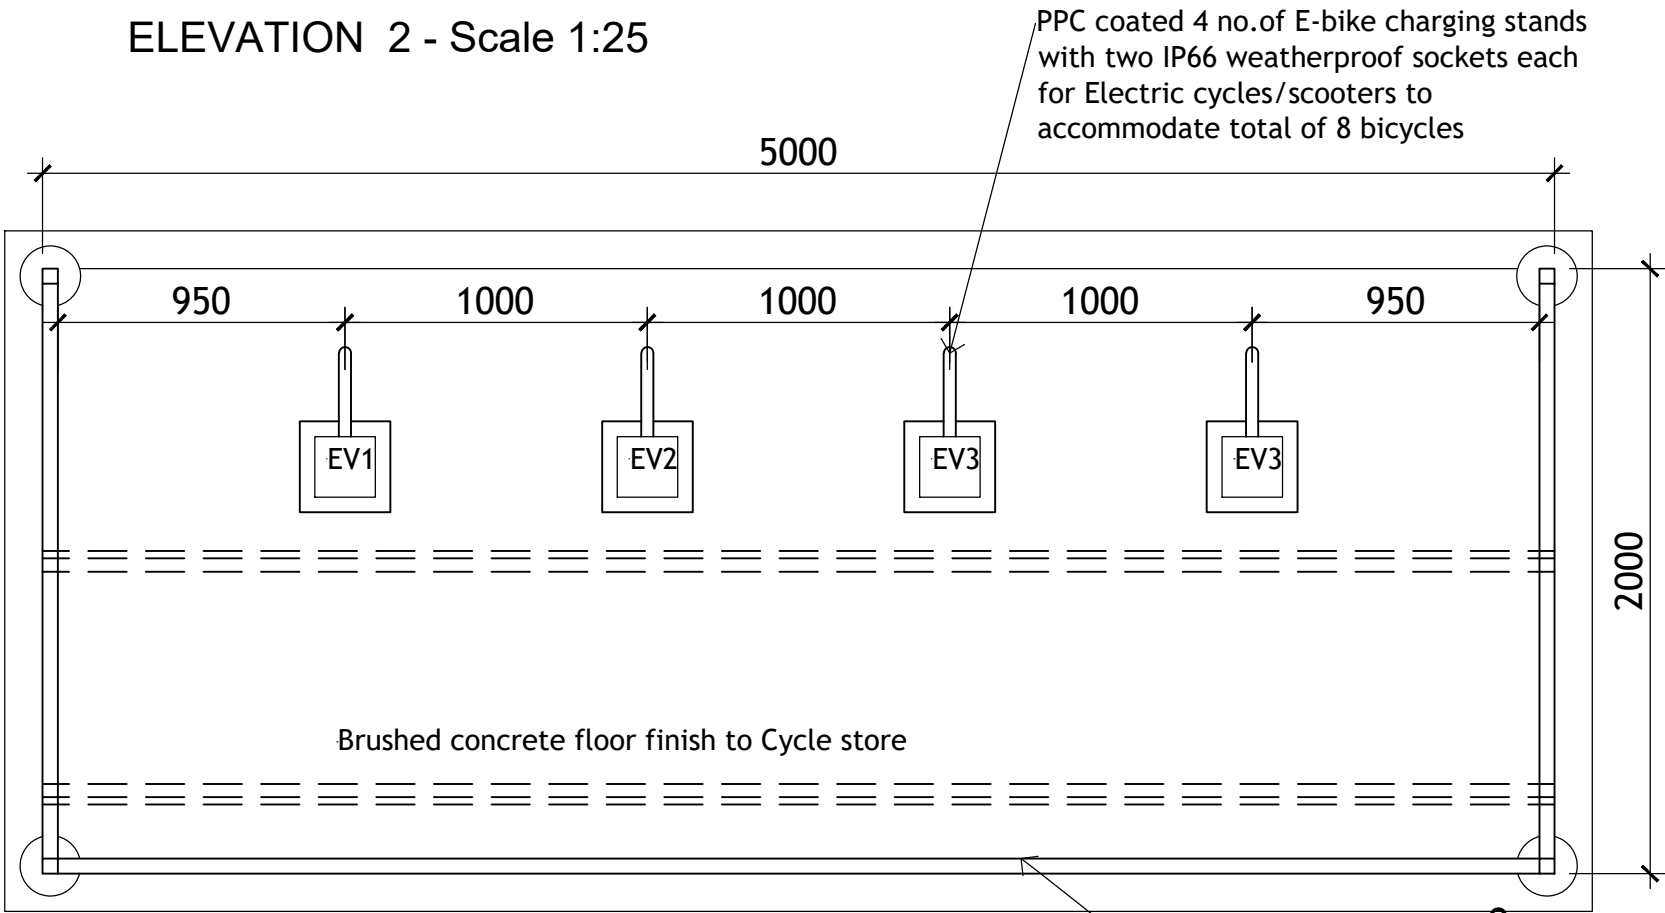


PLAN - Scale 1:25



sample image

ELEVATION 2

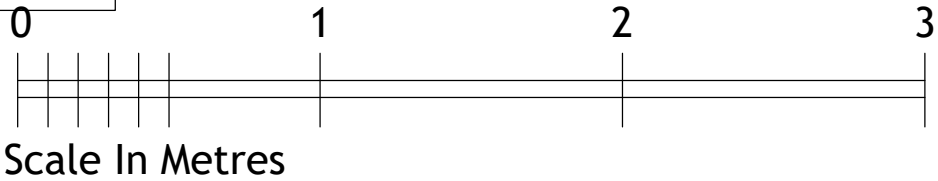

BUILDING CONTROL

cps ConveryPrentyShields
ARCHITECTS
incorporating Young & Gault
231 St Vincent Street, Glasgow, G2 5QY
www.cpsarch.co.uk 0141 258 3100

CLIENT Simply Construct Ltd
PROJECT Proposed Care Home
Former Battle of Britain Site,
Coldharbour Road,
Northfleet, Gravesend,
DA11 8NT
DRAWING Cycle Store as proposed

PAPER SIZE A3	SCALE 1:25	DATE 31.05.24
DRAWING NUMBER 2271_90_511	REVISION -	