


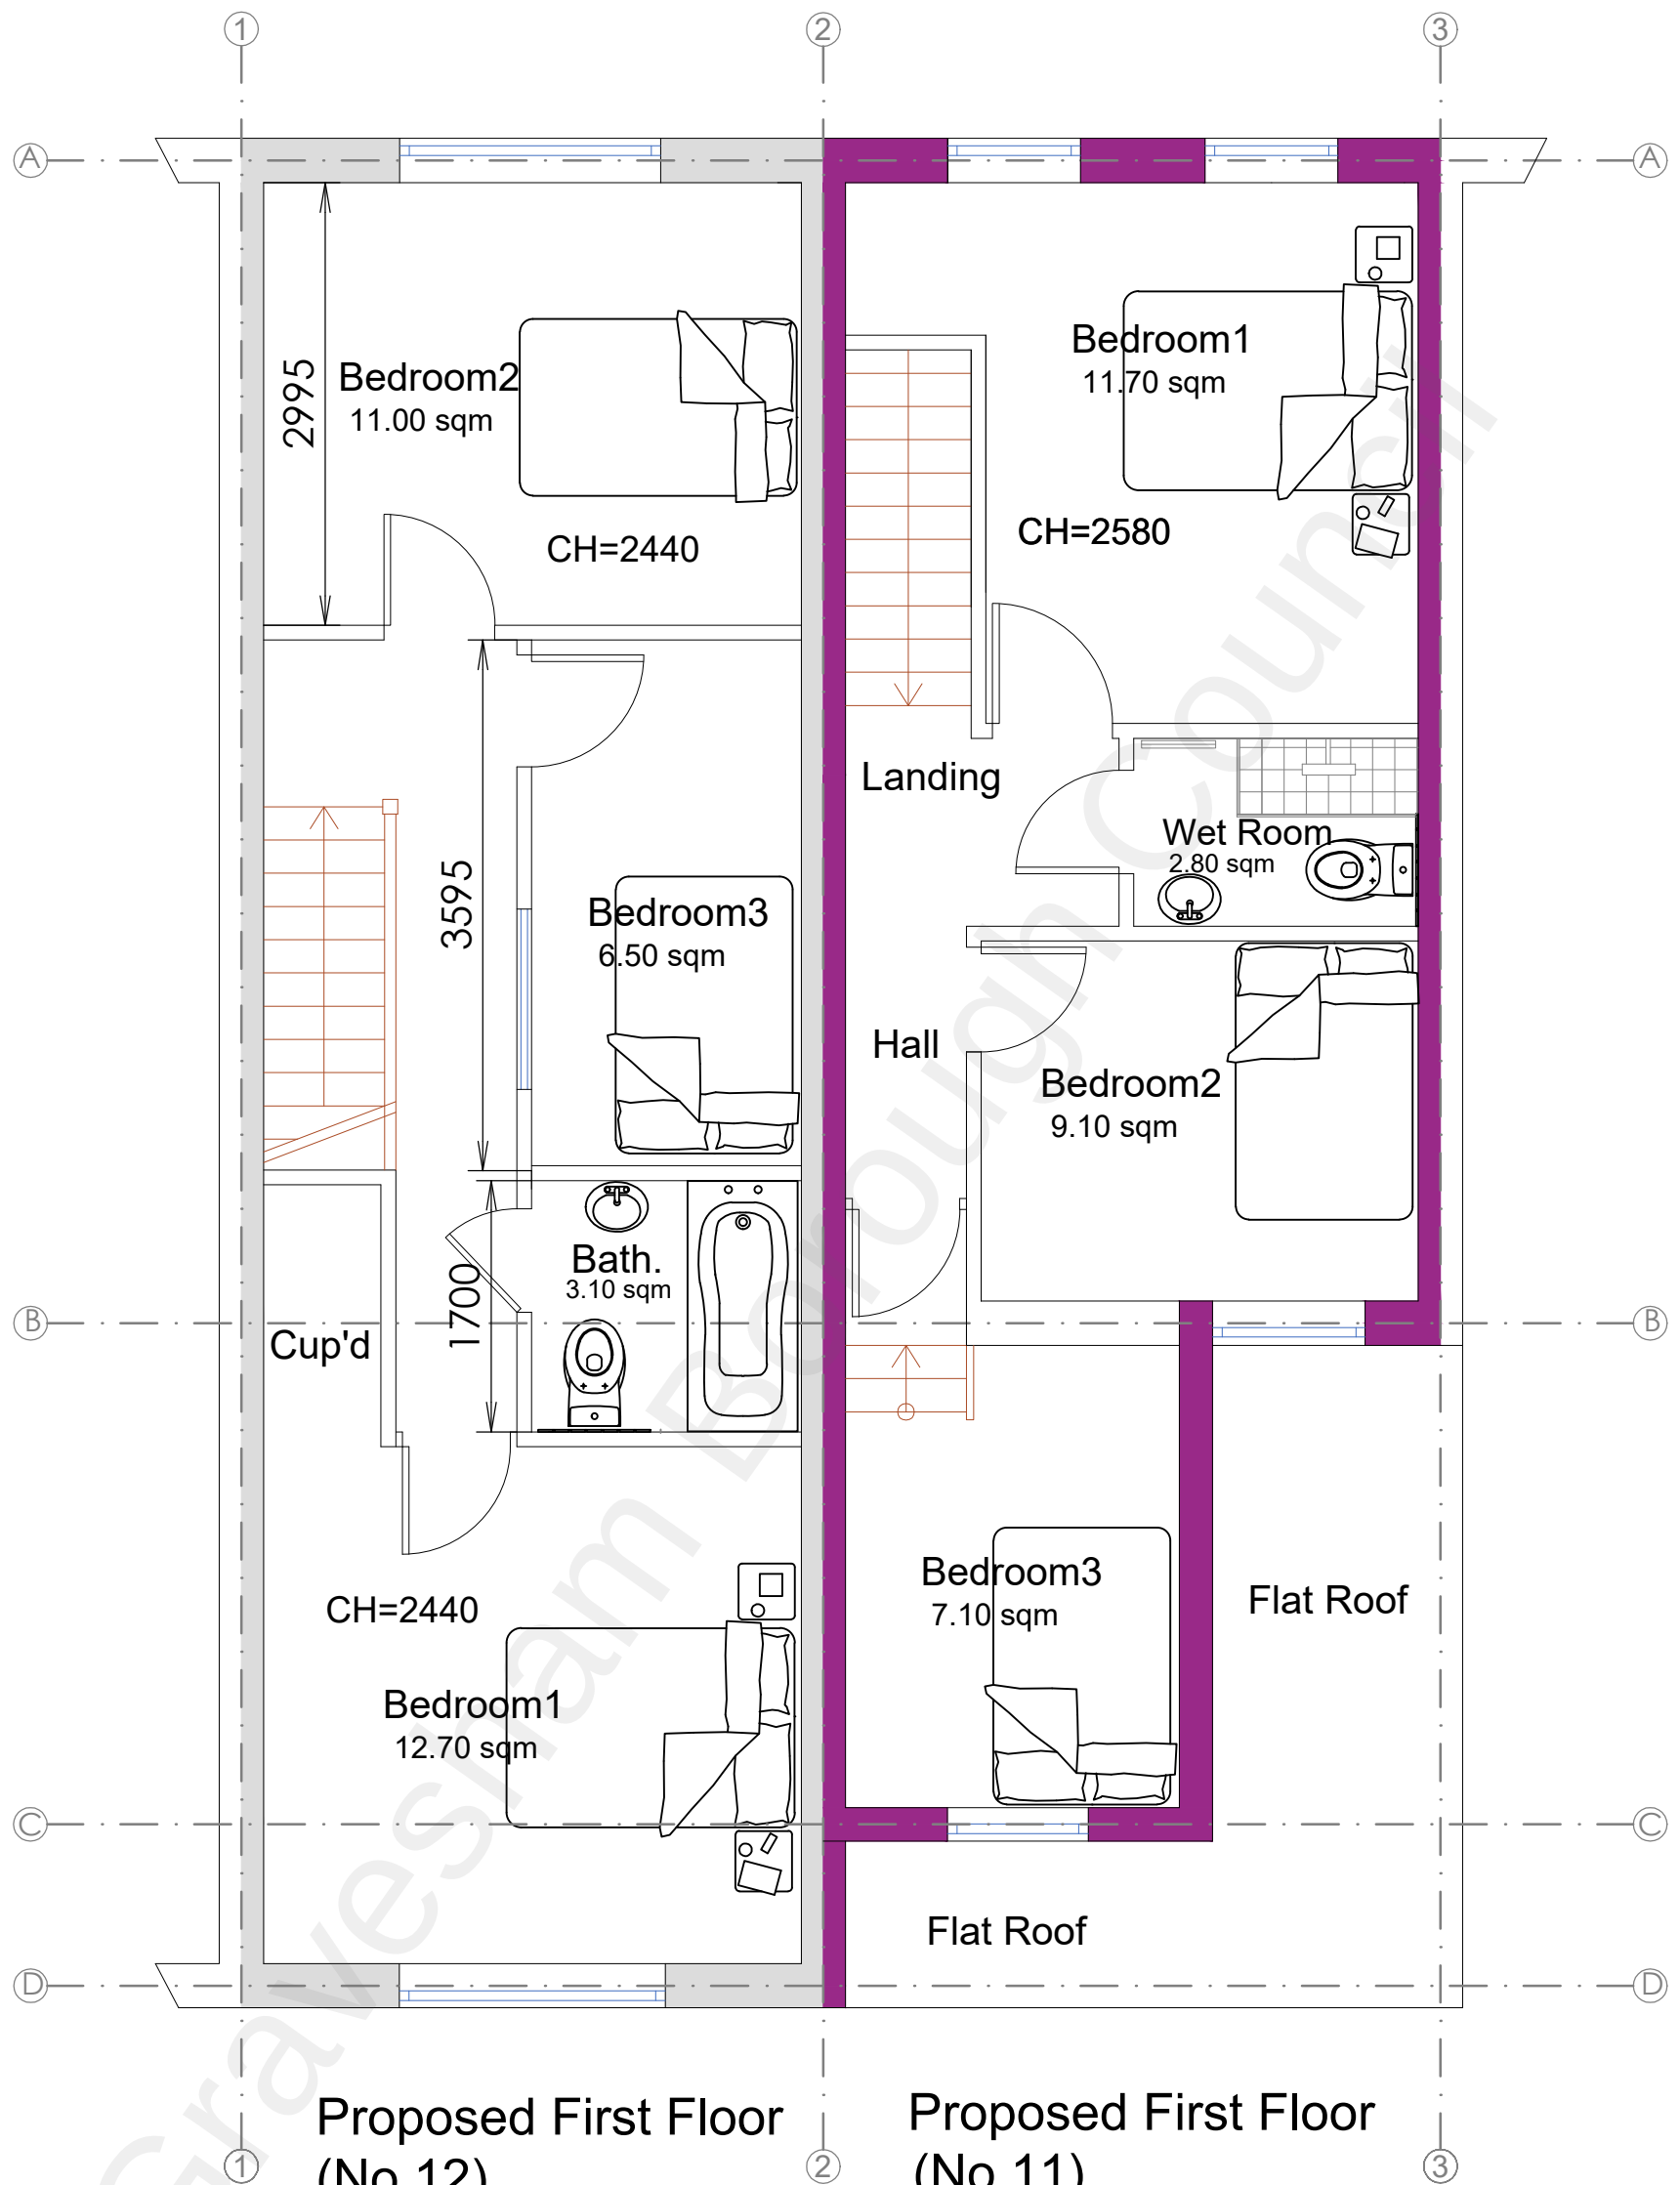

DWG. TITLE:	Proposed First Floor				PROJECT:	CLIENT	SITE:	GLOBPROJECT LIMITED Chartered Architects Yeoman House, 7th Floor 63 Croydon Road London SE20 7TS M 07961761712 E gprojectltd@gmail.com
JOB No.	GPR-112/2021							
DWG. No.	112/04/EFF				Retrospective planning application for retention of Nos.11&12 as 2X3 bed, self-contained residential units including internal modifications	Mr Jagdev Singh Malkotia	11-12 East Milton Rd Gravesend Kent DA12 2JL	
REVISION:	-							
SCALE:	1 : 50 (A3)							
DRAWN:	BM							
DATE:	17.11.2021				Issue	Retrospective Planning Application	Note: Accurate measurements to be determined on site This is a planning drawing and a separate building control drawings will produced after planning approval. Owner is advised to start negotiation with the neighbour about Party Wall Matters at this stage.	
CHECKED:	BM				18.11.2021			