


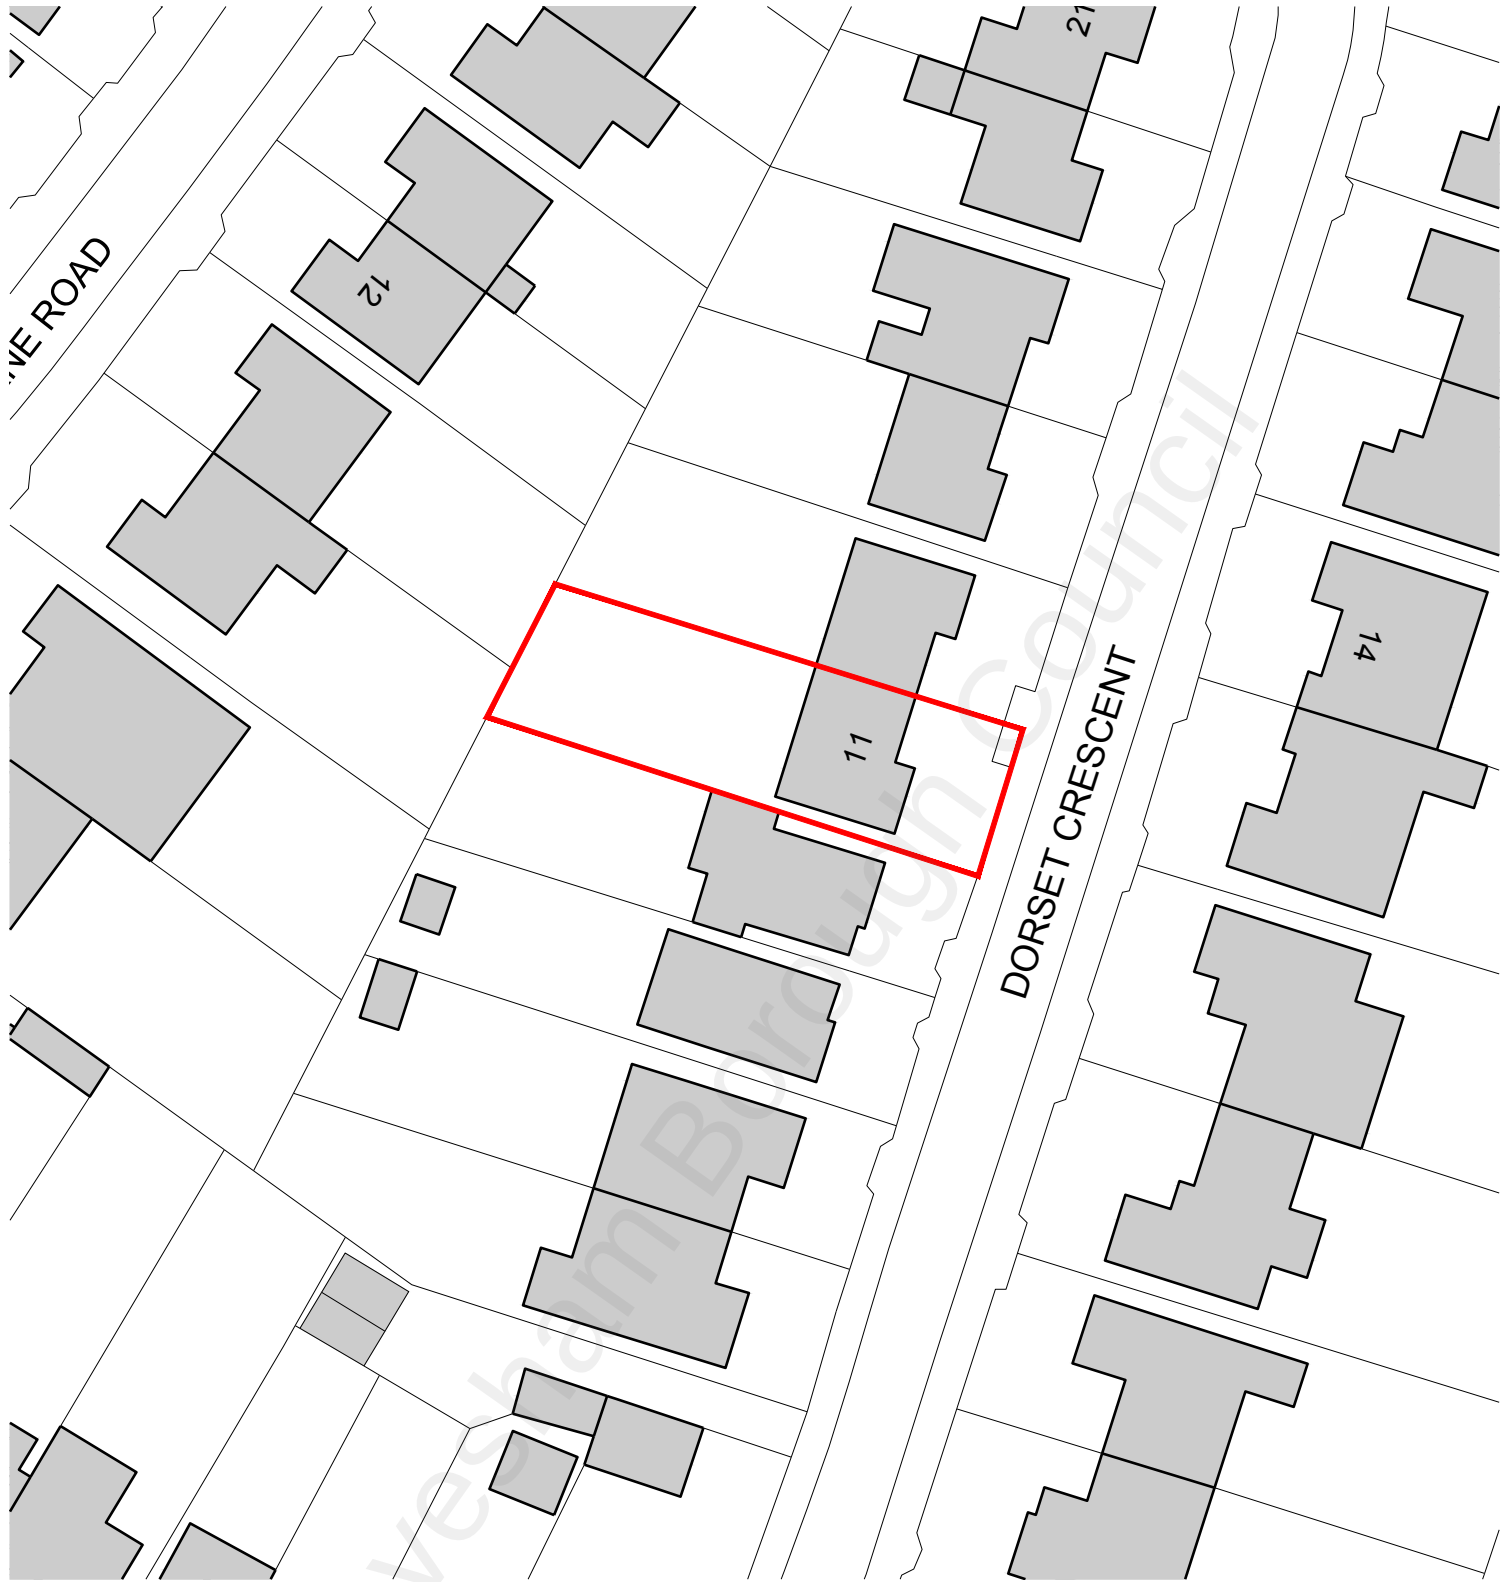

01 | 1:500 | BLOCK PLAN

SCALE 1:500 | 0m 5 10 25 50

N

Application Boundary
DRAWING KEY

DRAWING INFORMATION
Drawing copyright of JRD Kent Ltd
Do not scale from drawings. Report all discrepancies,
errors & omissions. Check dimensions on site before
commencing works. Materials, Components &
Workmanship to comply with British & European Standards

JRD Kent Ltd | e:info@jrdkent.com | www.jrdkent.com

11 DORSET CRESCENT
GRAVESEND, KENT DA12 4BU
BLOCK PLAN

SCALE 1:500 @ A4
DATE JULY 2022
PURPOSE SURVEY
REFERENCE 2205 E 002

REV -

J R D