



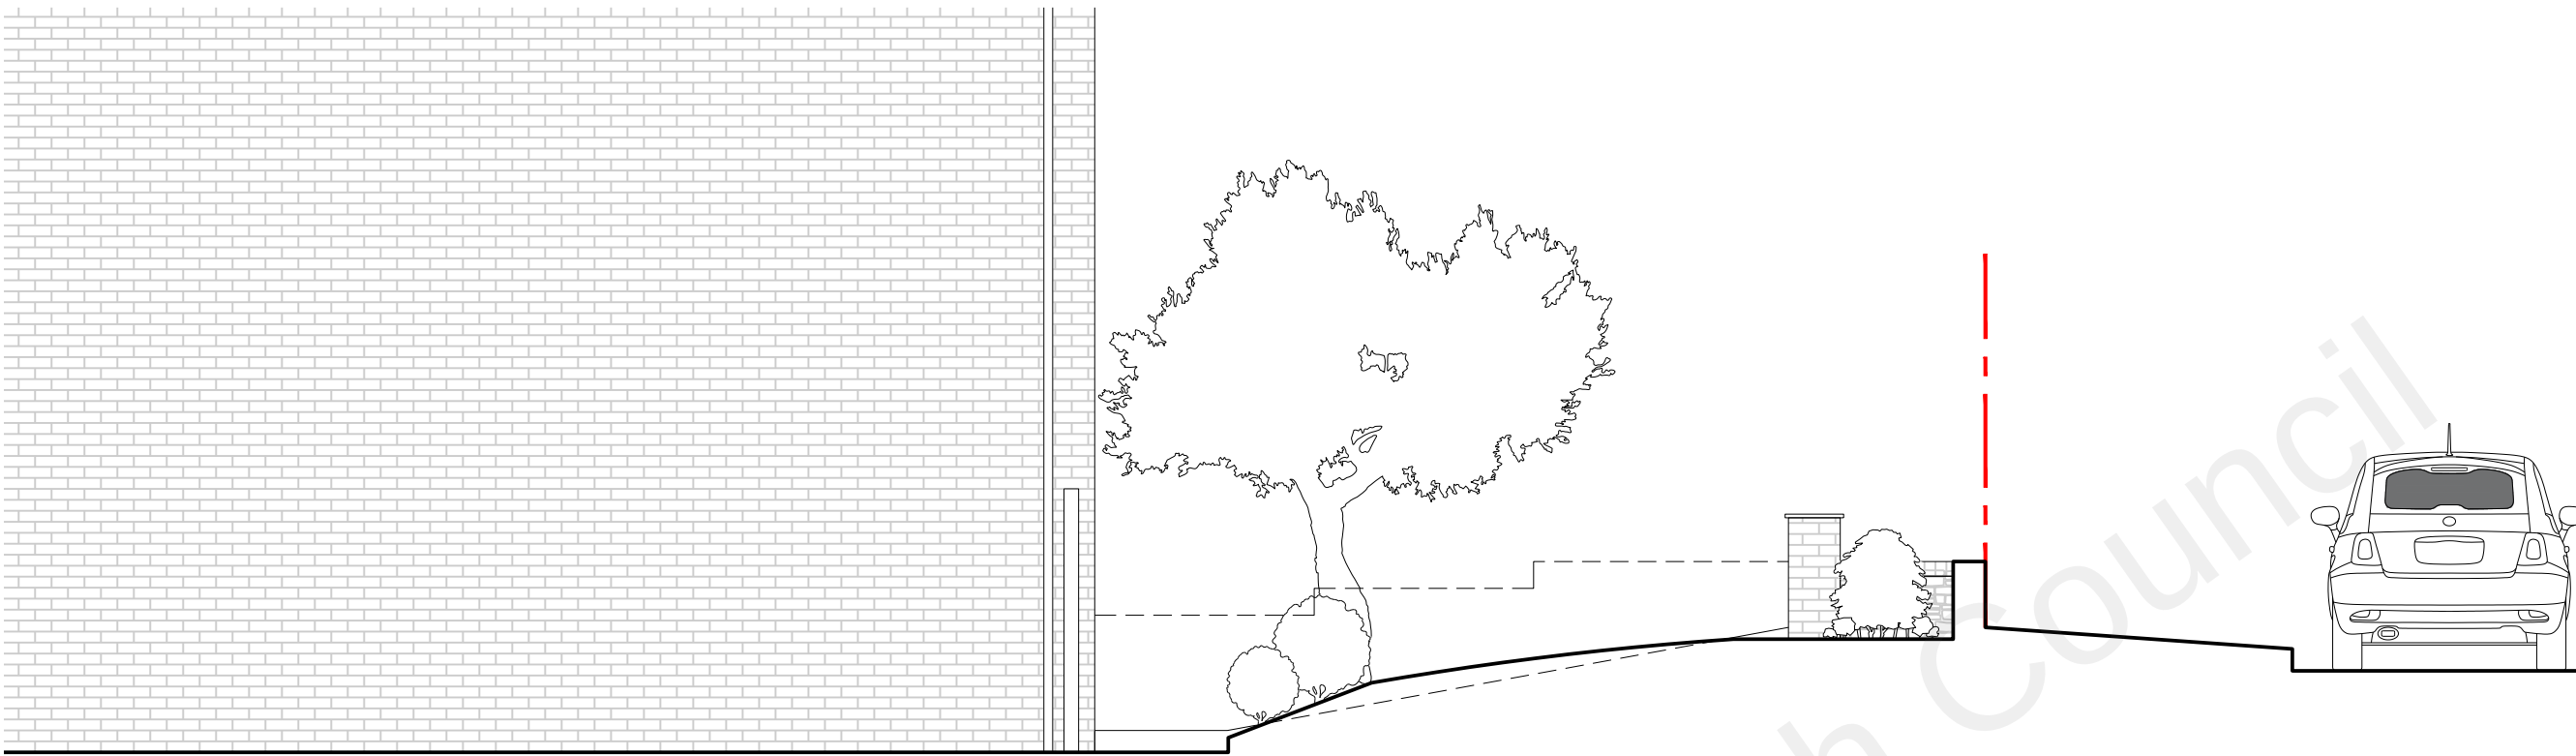

01 | 1:50 | SIDE (SOUTH) ELEVATION

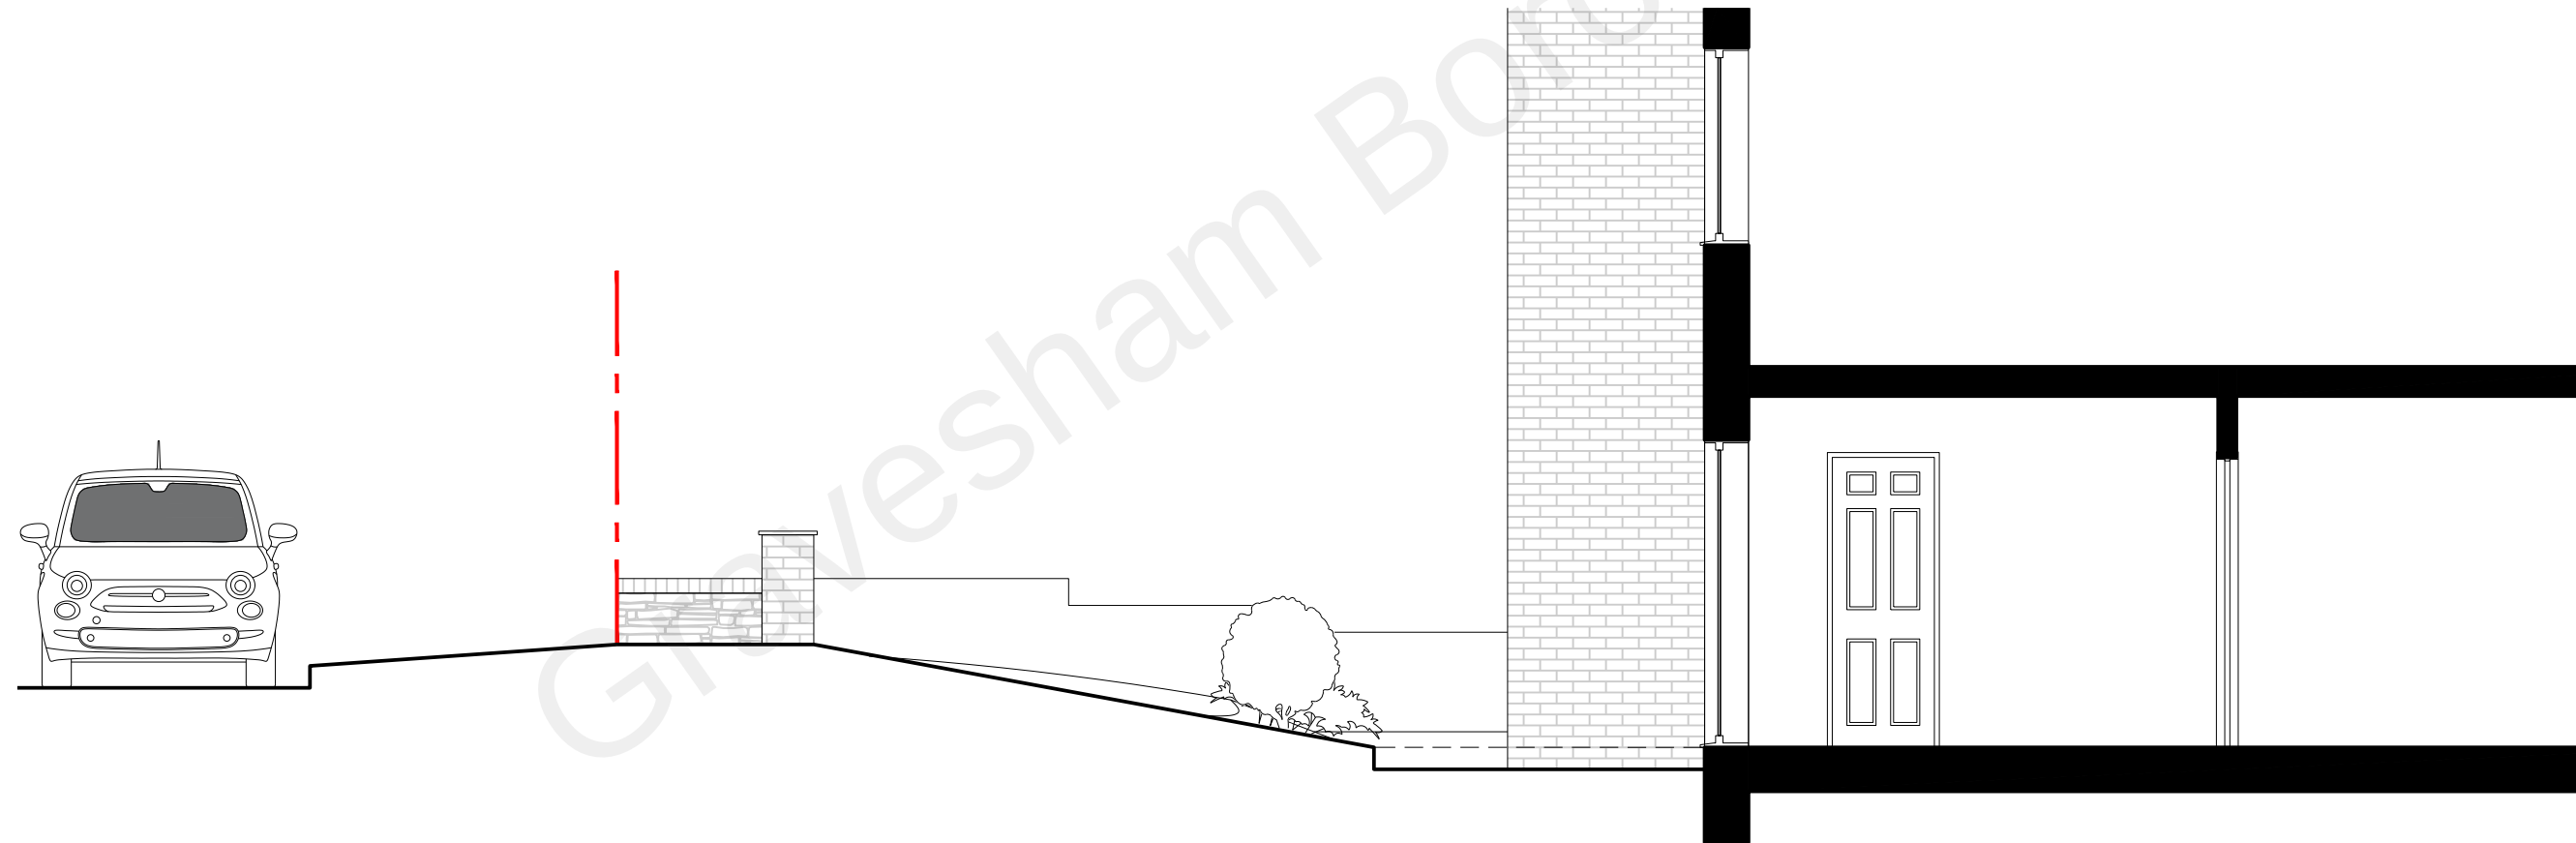

02 | 1:50 | SIDE (NORTH) ELEVATION


SCALE 1:50 | 0m | 0.5 | 1 | 2 | 2.5 | 5

Application Boundary

D R A W I N G K E Y

11 DORSET CRESCENT
GRAVESEND, KENT DA12 4BU
EXISTING SIDE ELEVATIONS

S C A L E 1:50 @ A3
D A T E JULY 2022
P U R P O S E SURVEY
R E F E R E N C E 2205 E 022 REV -

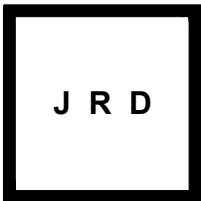

DRAWING INFORMATION
Drawing copyright of JRD Kent. Do not scale from drawings. Report all discrepancies, errors & omissions. Check dimensions on site before commencing works. Materials, Components & Workmanship to comply with British & European Standards.

DRAWING REVISIONS

JRD Kent Ltd | info@jrdkent.com | www.jrdkent.com