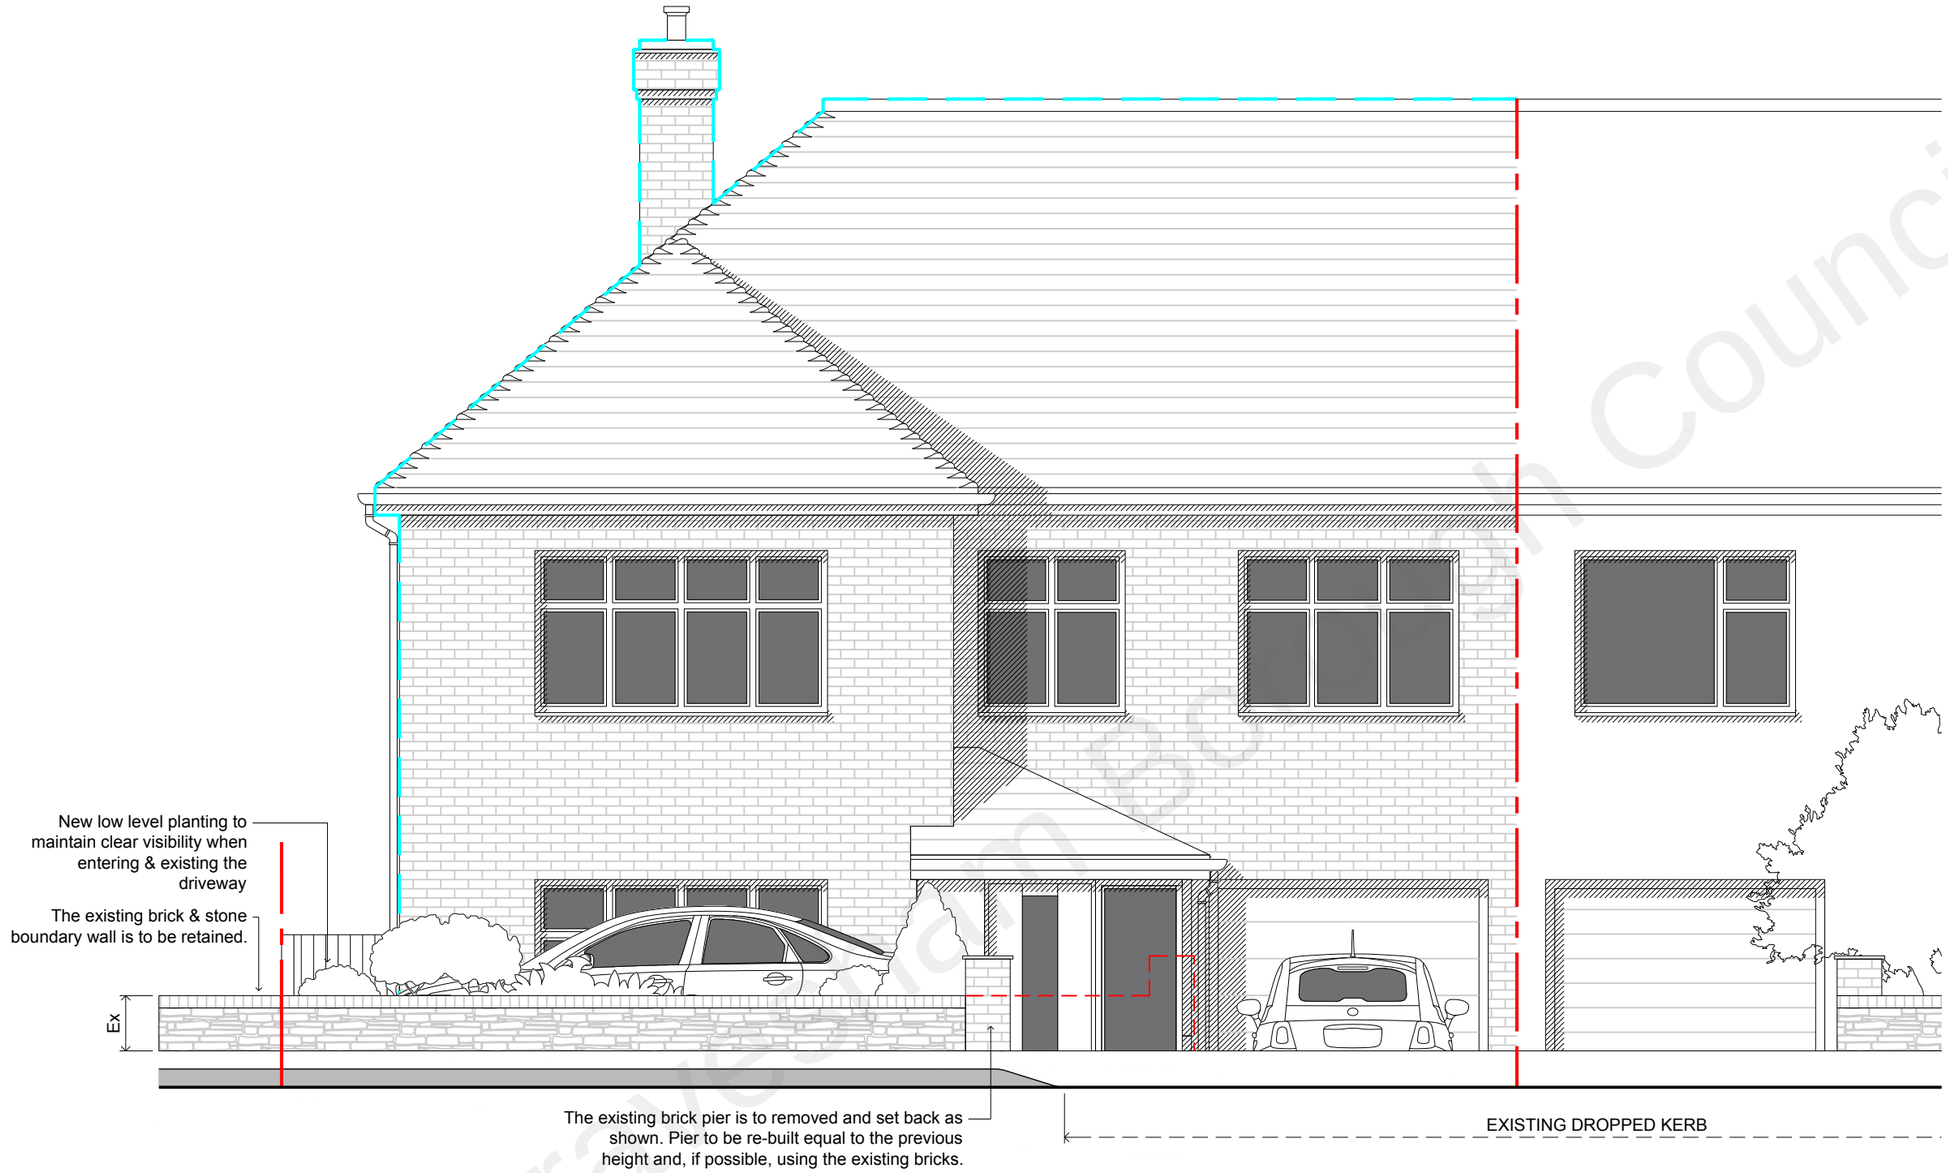


Gravesham Borough Council

01 | 1:50 | STREET ELEVATION

SCALE 1:50 | 0m 0.5 1 2 2.5 5

Existing Building Line
Application Boundary

DRAWING KEY

11 DORSET CRESCENT
GRAVESEND, KENT DA12 4BU
PROPOSED STREET ELEVATION

SCALE 1:50 @ A3
DATE AUGUST 2022
PURPOSE PLANNING
REFERENCE 2205 P 120 REV -

JRD

DRAWING INFORMATION

Drawing copyright of JRD Kent. Do not scale from drawings. Report all discrepancies, errors & omissions. Check dimensions on site before commencing works. Materials, Components & Workmanship to comply with British & European Standards.

JRD Kent Ltd | info@jrdkent.com | www.jrdkent.com

DRAWING REVISIONS