




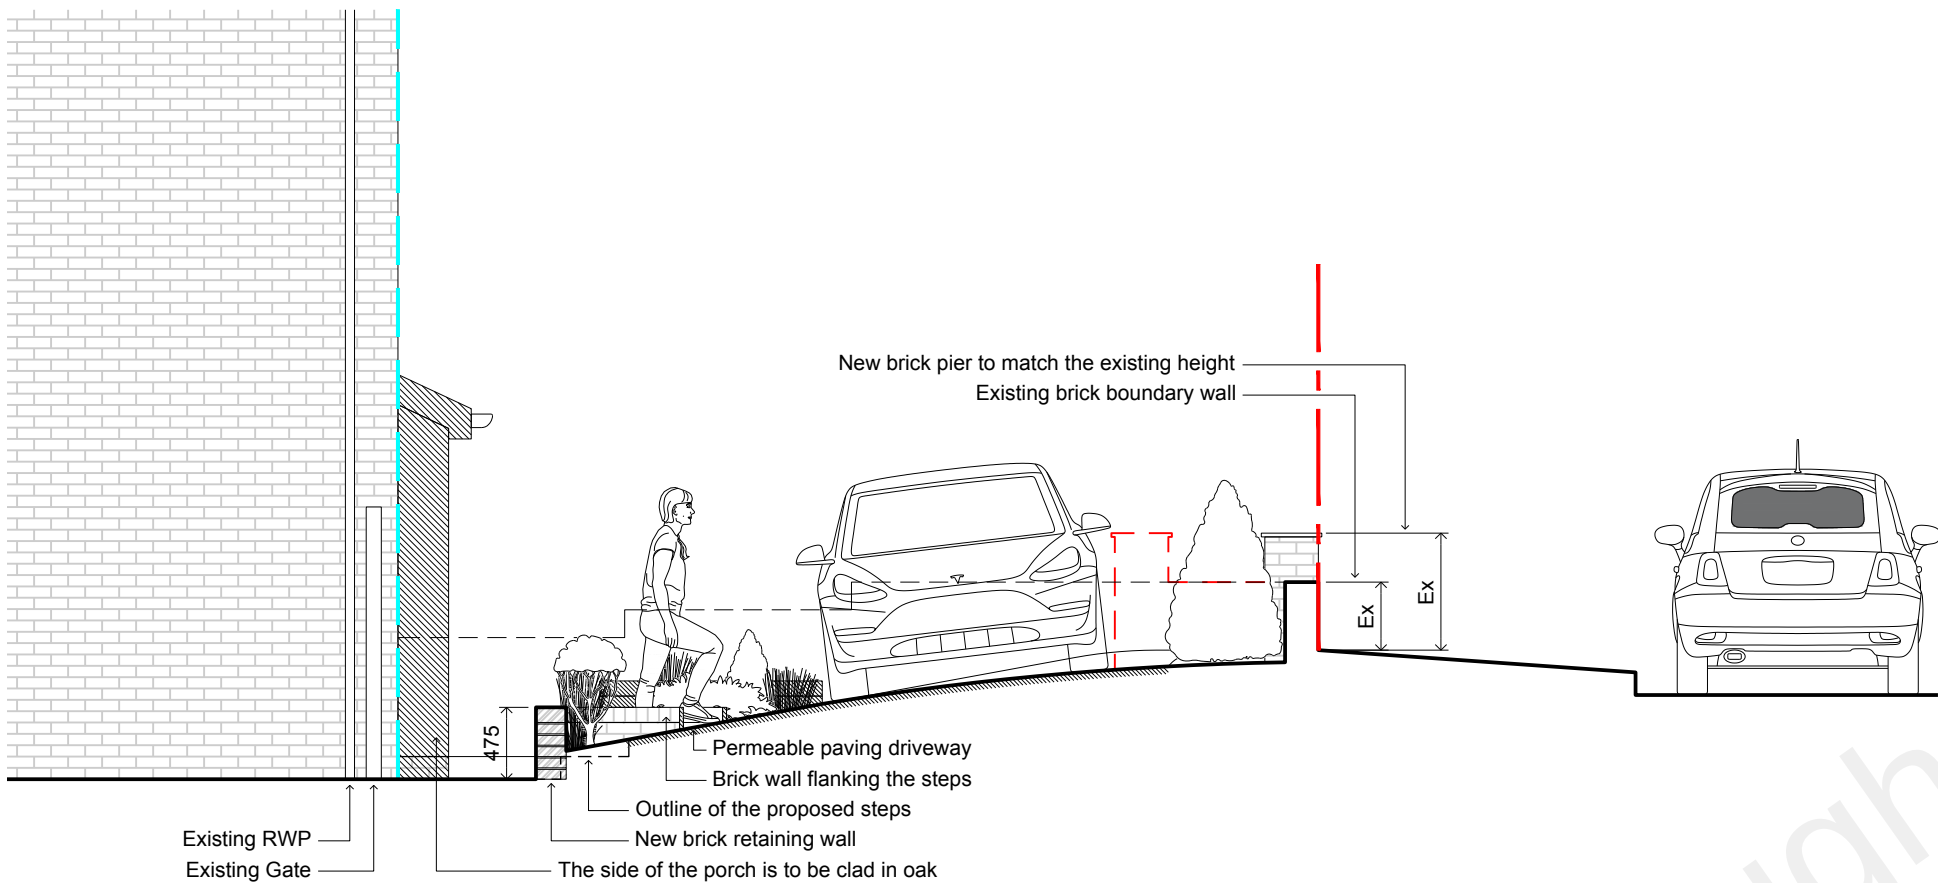

01 | 1:50 | SIDE (SOUTH) ELEVATION

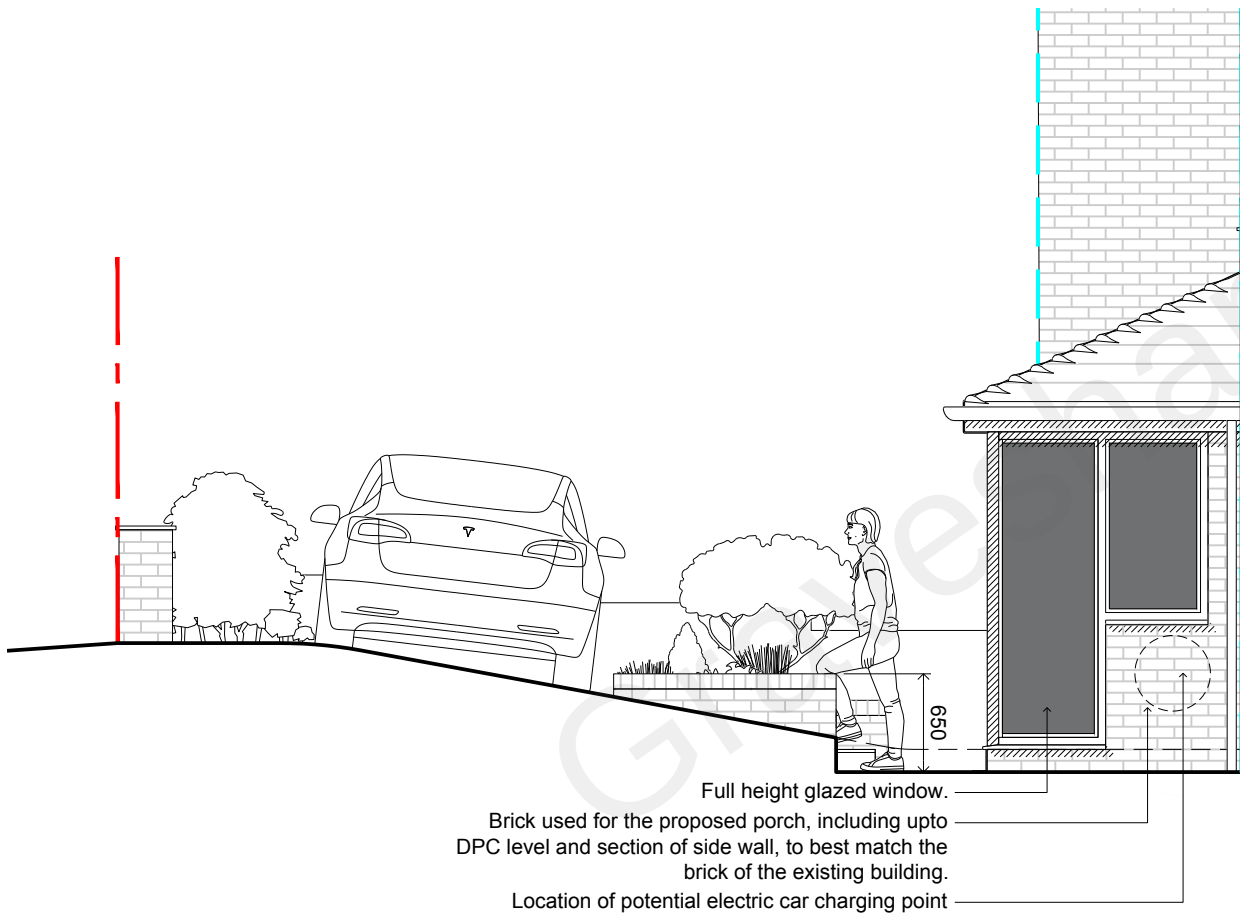

02 | 1:50 | SIDE (NORTH) ELEVATION

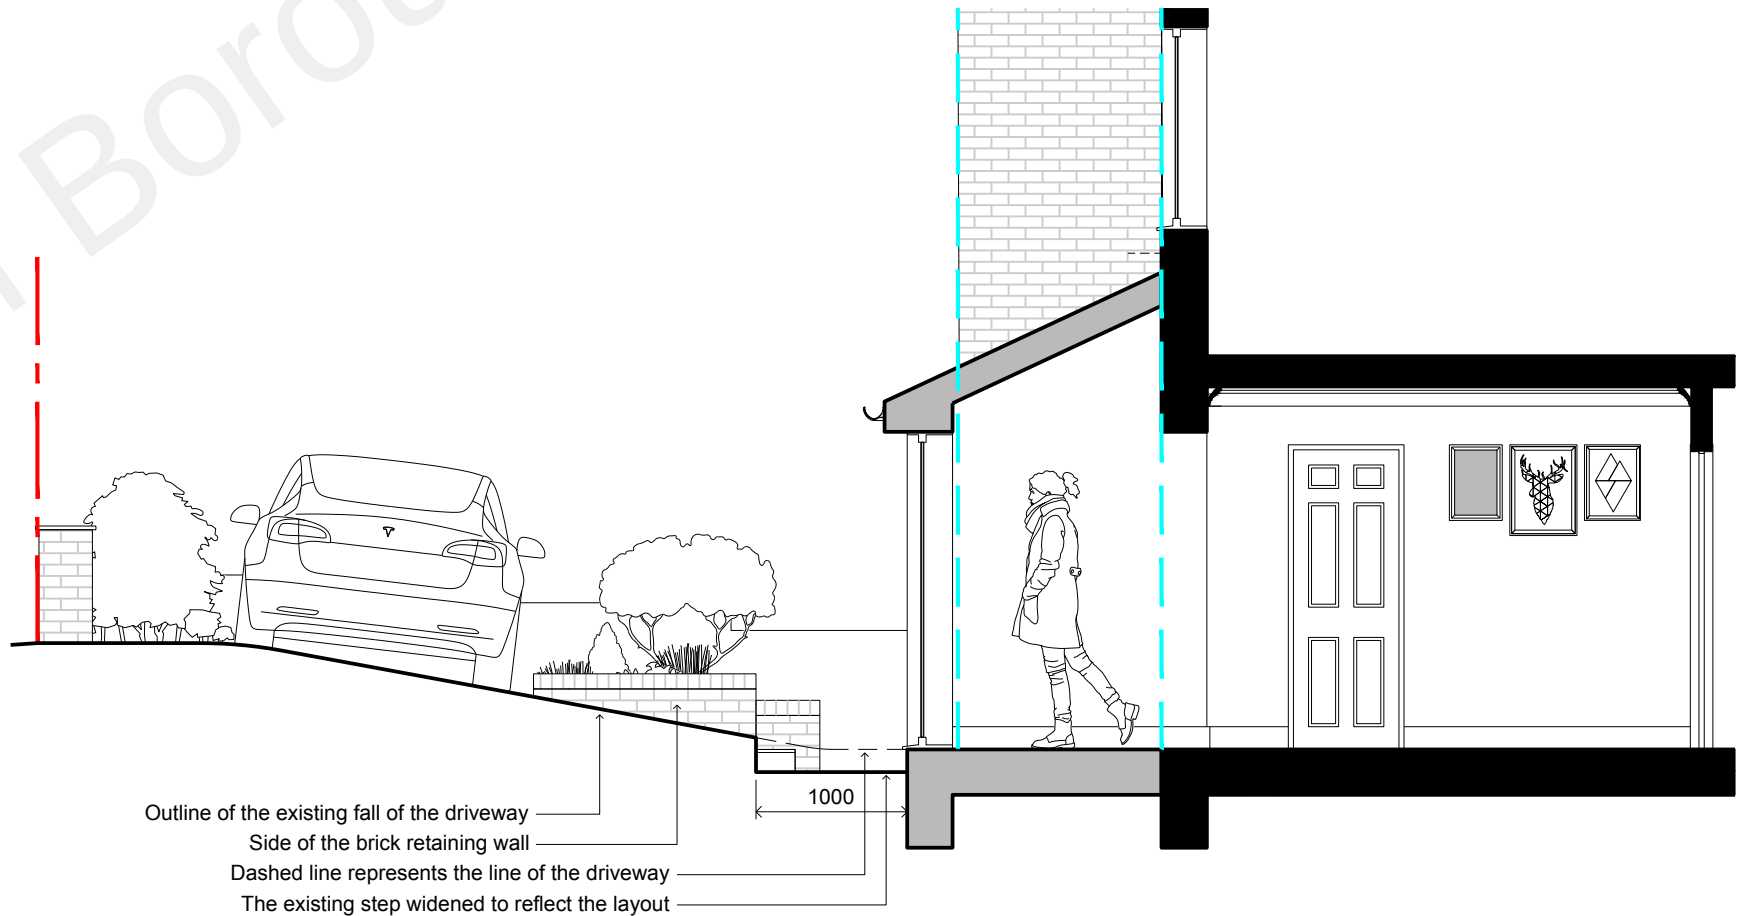

03 | 1:50 | SIDE SECTION

SCALE 1:50 10m

0.5 1 2

2.5

D R A W I N G K E Y

Existing Building Line
Application Boundary

11 DORSET CRESCENT
GRAVESEND, KENT DA12 4BU
PROPOSED SIDE ELEVATIONS &
SECTION
SCALE 1:50 @ A3
DATE AUGUST 2022
PURPOSE PLANNING
REFERENCE 2205 P 122 REV -

J R D

DRAWING INFORMATION
Drawing copyright of JRD Kent. Do not scale from drawings. Report all discrepancies, errors & omissions. Check dimensions on site before commencing works. Materials, Components & Workmanship to comply with British & European Standards.

DRAWING REVISIONS

JRD Kent Ltd | info@jrdkent.com | www.jrdkent.com