


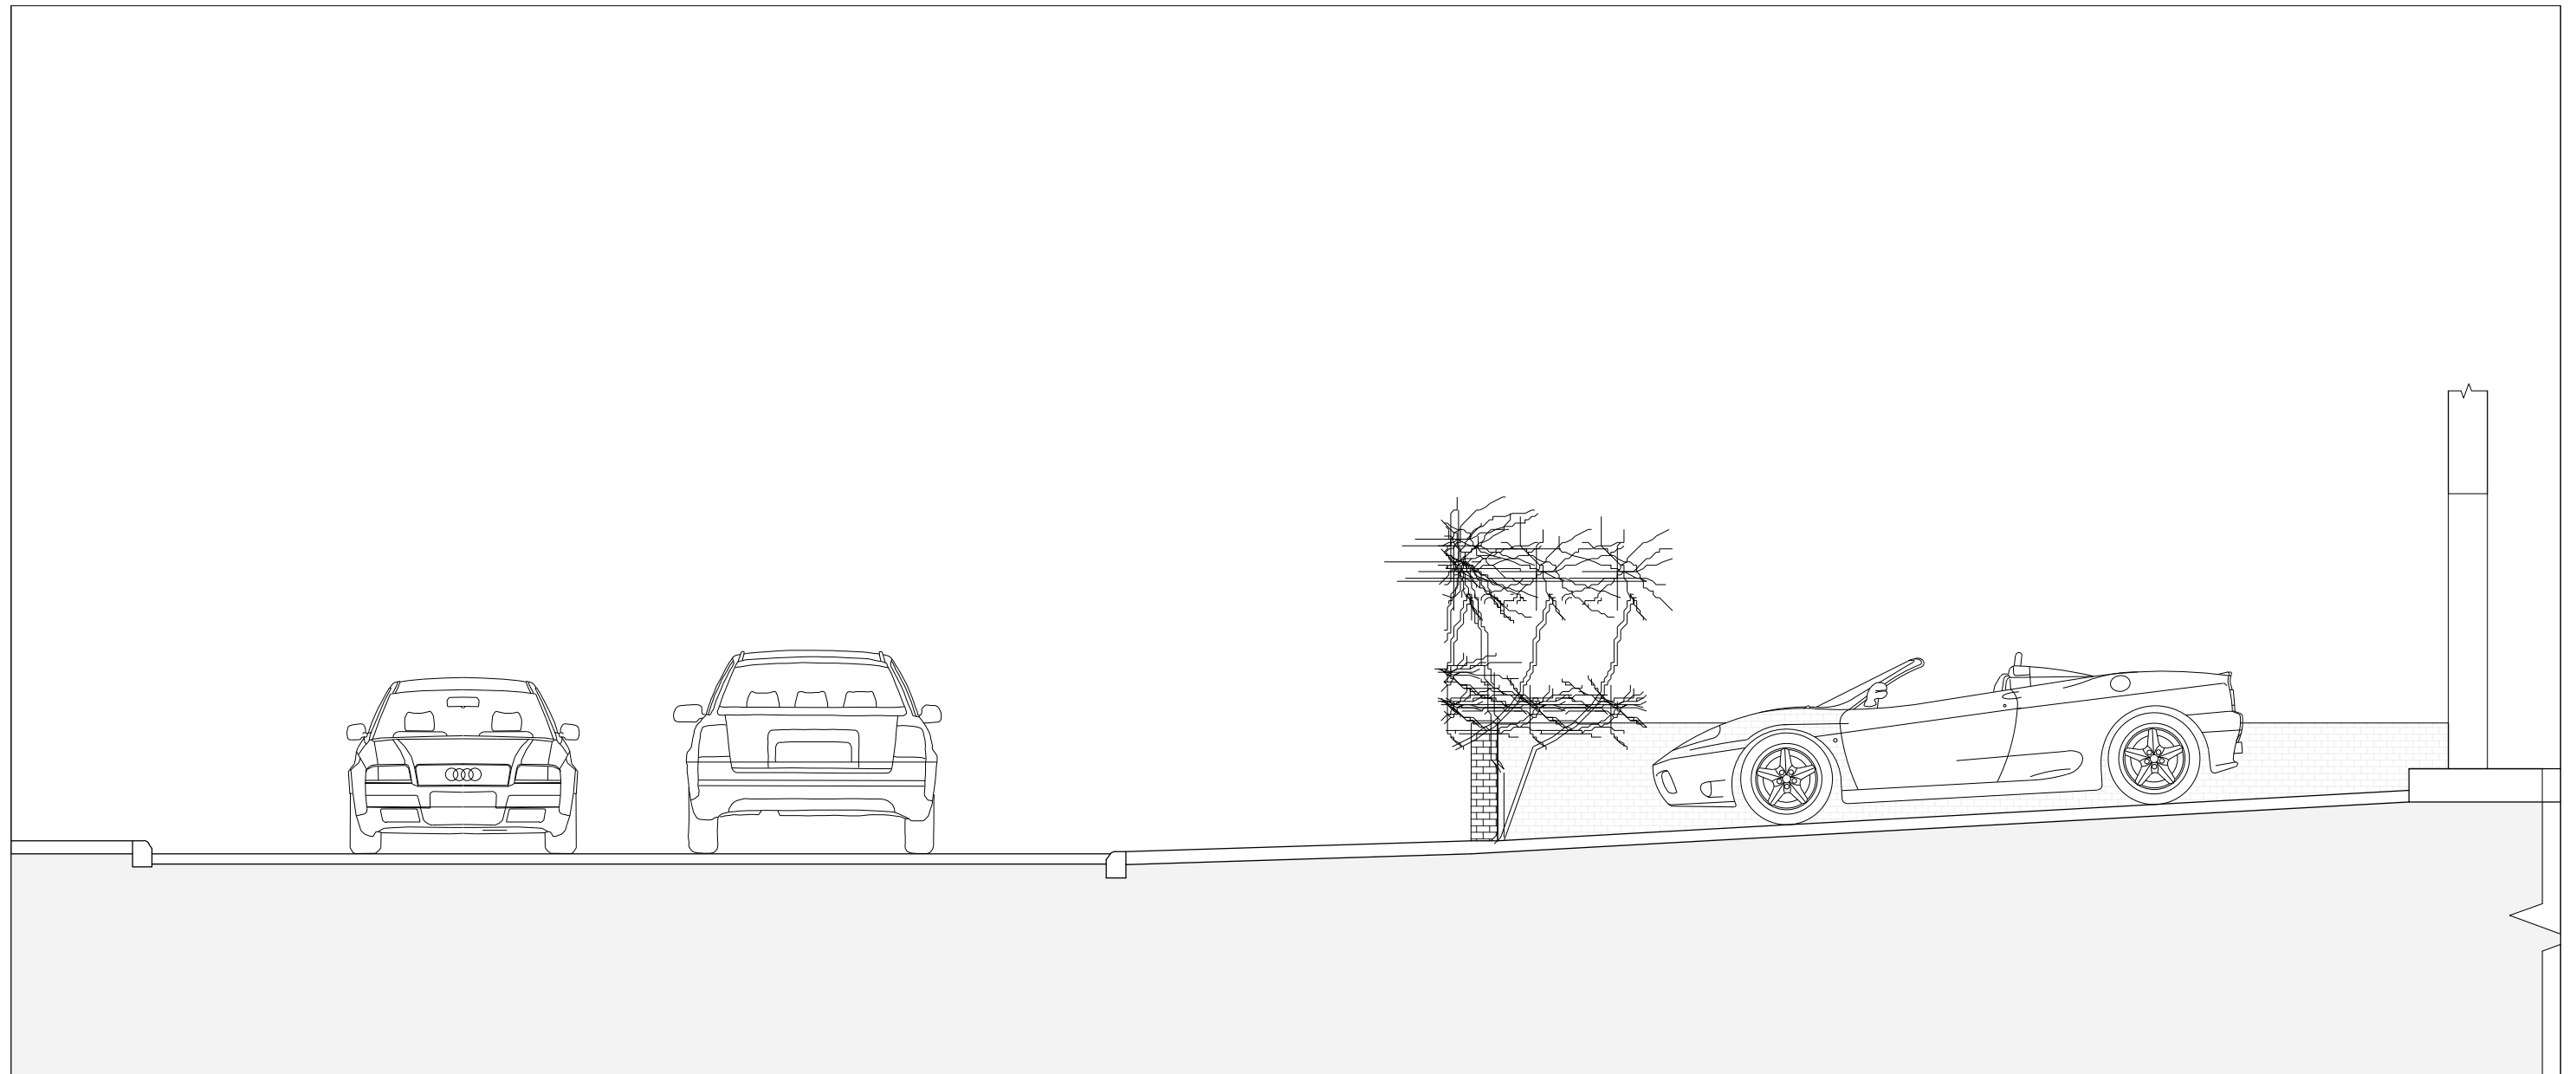

PROPOSED SECTION AA

0 1:50 2.5m

PROPERTY ADDRESS
91 Central Avenue
DA12 5AW

DATE: 15/05/2023

SCALE: 1:50@A3

SHEET NO: 5

DRAWN BY:

SAM Design and Build Ltd
2 Heigham Road, Imperial Office
London E6 2JG
www.samdesignandbuild.co.uk
info@samdesignandbuild.co.uk
Phone: 07574313912

