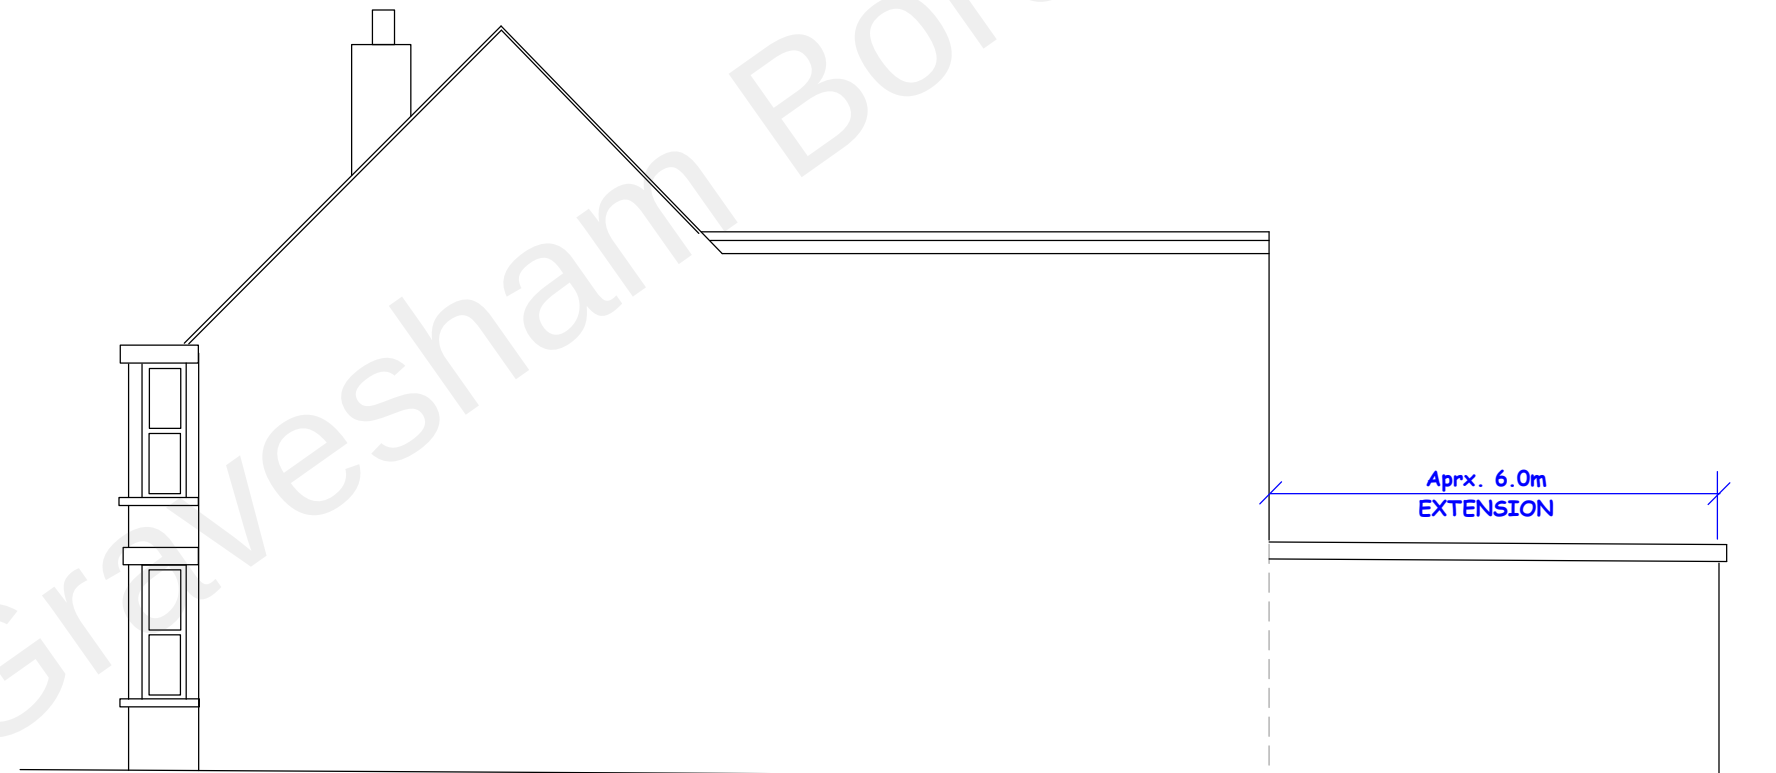
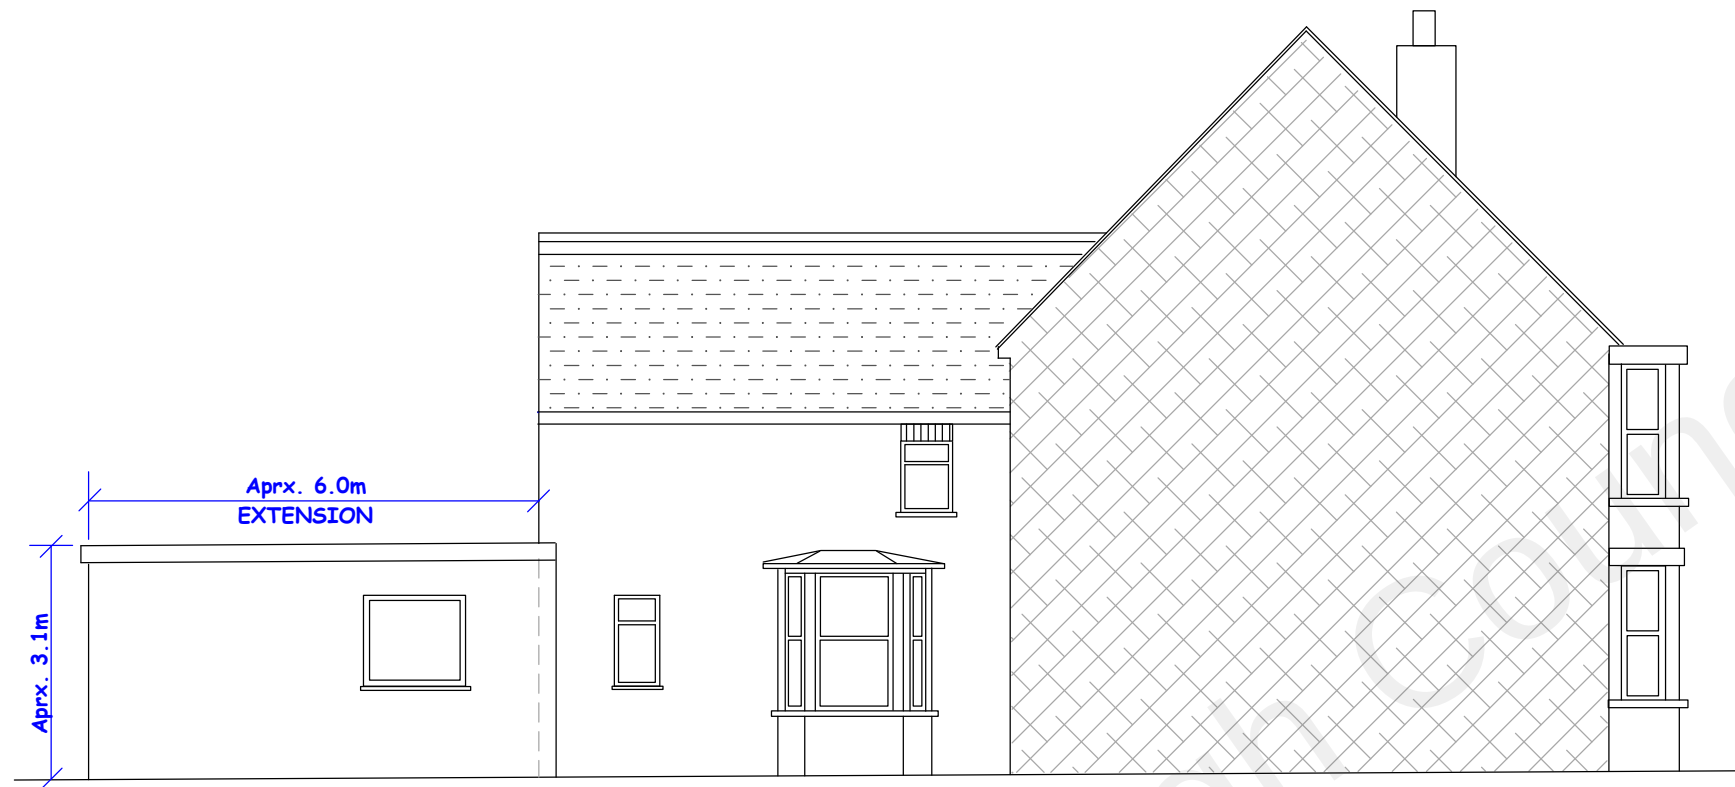
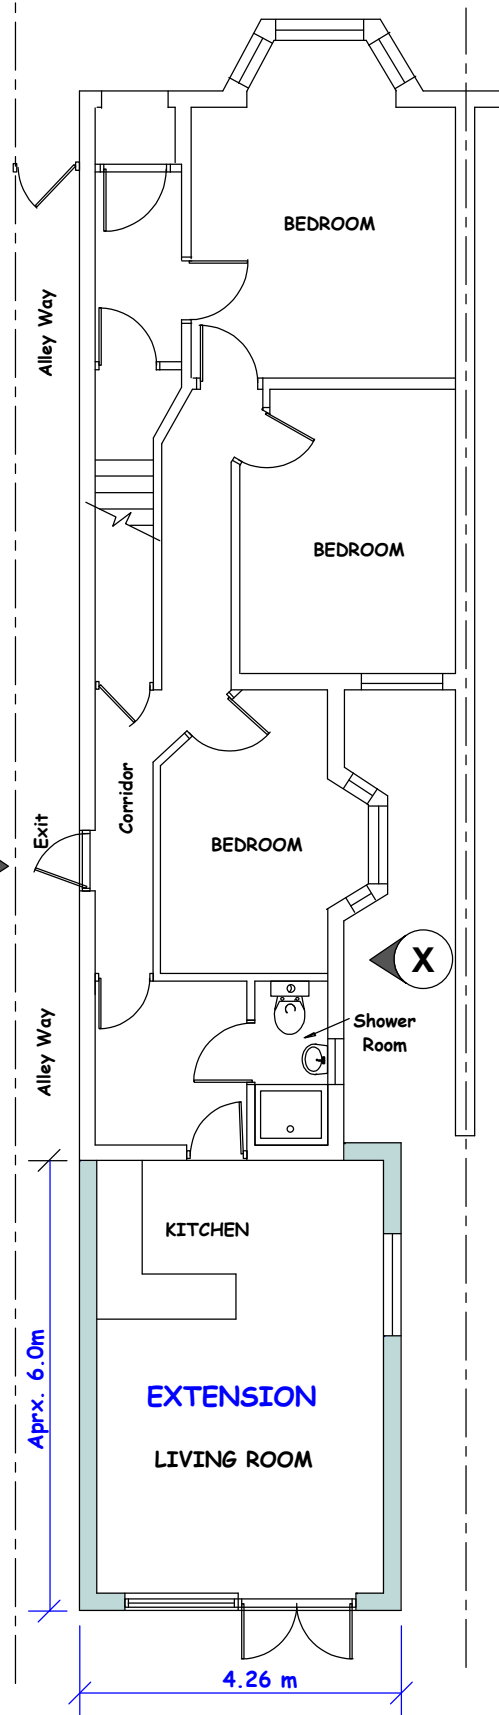


See Drg. Nos:
No. 01 (Rev. A) for EXISTING PLANs & ELEVATIONs
No. 02 (Rev. A) for LOCATION PLANs

RAER SINGL E STOREY EXTENSION

at
22 Wrotham Road, Gravesend
DA11 0PA

For Client: Mr Devinder Harry

Scale: 1 : 100

Date: Apr. 2021

PLANS & ELEVATIONS

Drawing No. DSH - 22 - 02 (Rev.A)