


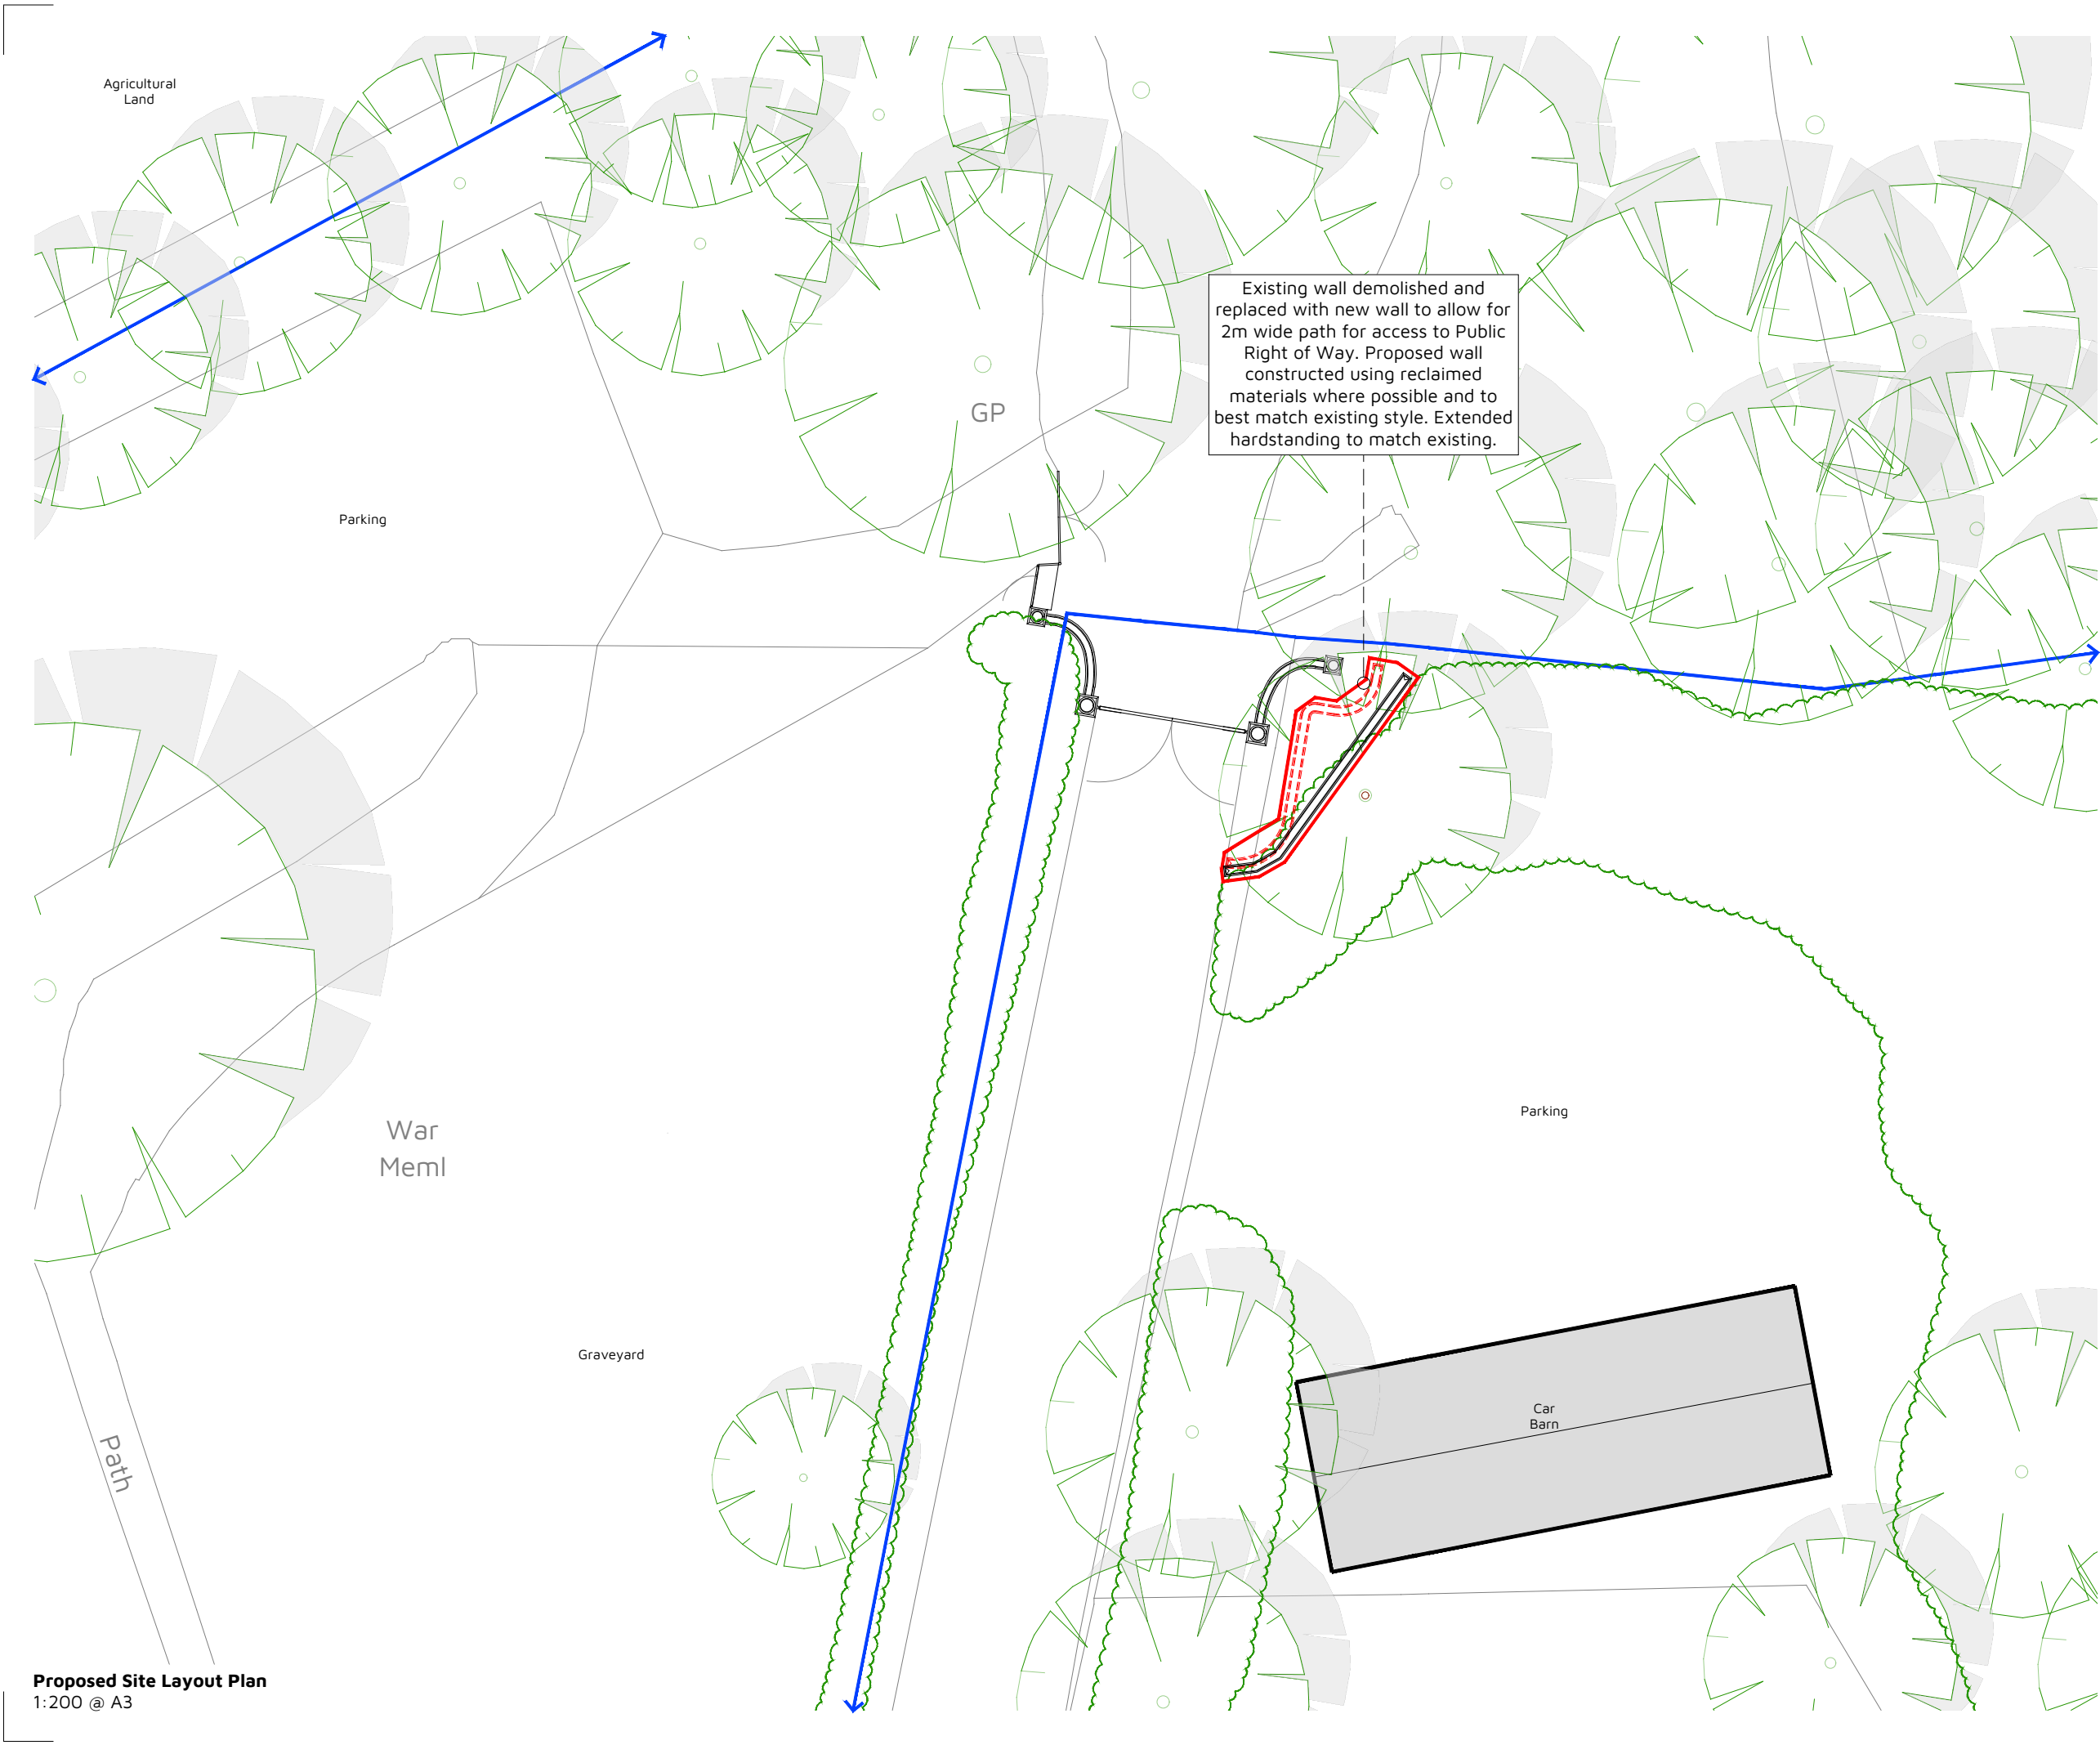

02410 m6810

Metres (1:200)

N

Site Area:

14.1 sqm

Application Boundary

Applicant Ownership

Approximate Location of Existing Tree

Approximate Location of Existing Hedgerow

NOTE: Layout Subject to Third Party Reports/Surveys

A	DESIGN REVISED	22.01.2026
Rev:	Reason:	Date:

Client:
VINEYARD FARMS

Project:
ENTRANCE AT LUDDSDOWN COURT,
LUDDSDOWN, GRAVESEND, DA13 OXE

Title:
PROPOSED SITE LAYOUT PLAN

Drawing No:	Rev:	Scale:	Date:
DHA/35870/04	A	1:200	MAY 2025

dha

Eclipse House, Eclipse Park, Sittingbourne Road
Maidstone, Kent. ME14 3EN

t: 01622 776226
e: info@dhaplanning.co.uk

f: 01622 776227
w: www.dhaplanning.co.uk

No reproduction by any method of any part of this document is permitted without the consent of the copyright holders. Produced for Town and Country planning purposes only.

© Crown Copyright 2025. All rights reserved. Licence Number: 100031961

CAD Reference: DHA_35870_LUDD_CT_CF01

Proposed Site Layout Plan
1:200 @ A3