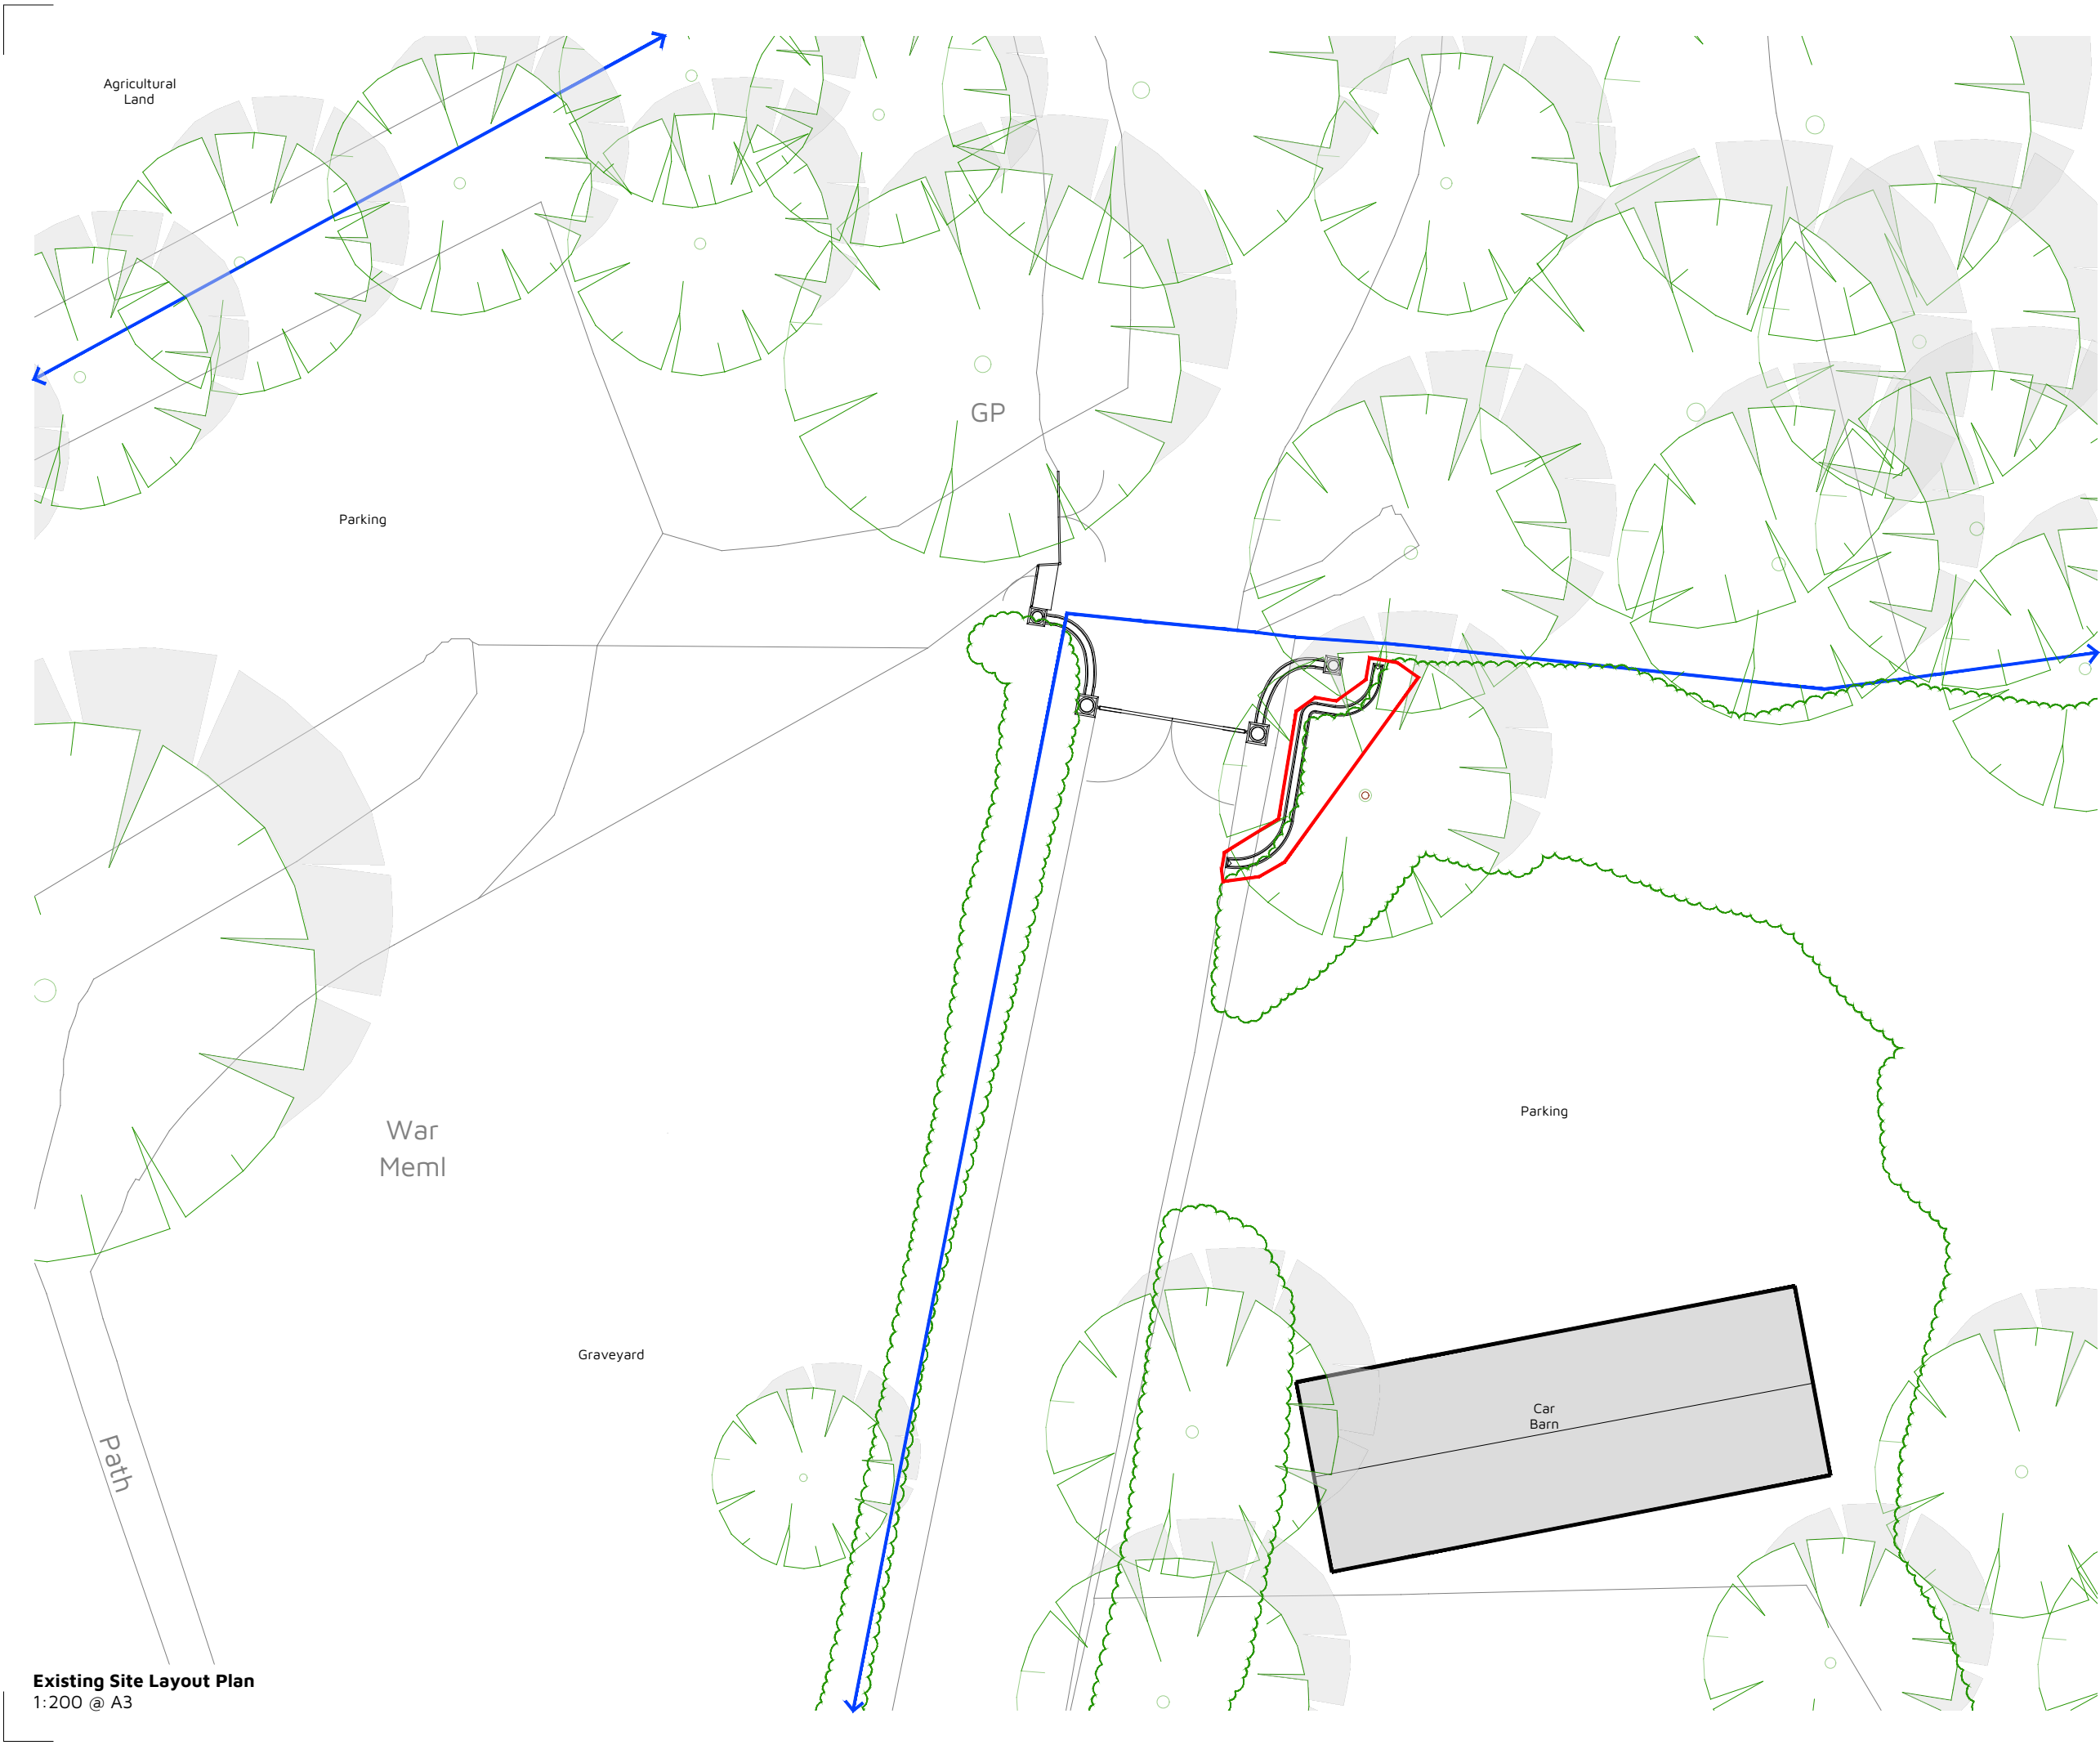


- Site Area:** 14.1 sqm
- Application Boundary
 - Applicant Ownership
 - Approximate Location of Existing Tree
 - Approximate Location of Existing Hedgerow

NOTE: Layout Subject to Third Party Reports/Surveys

A	RED LINE AMENDED	27.01.2026
Rev:	Reason:	Date:

Client:
VINEYARD FARMS

Project:
**ENTRANCE AT LUDDSDOWN COURT,
LUDDSDOWN, GRAVESEND, DA13 OXE**

Title:
EXISTING SITE LAYOUT PLAN

Drawing No:	Rev:	Scale:	Date:
DHA/35870/02	A	1:200	MAY 2025


Eclipse House, Eclipse Park, Sittingbourne Road
Maidstone, Kent. ME14 3EN

t: 01622 776226 f: 01622 776227
e: info@dhaplanning.co.uk w: www.dhaplanning.co.uk

No reproduction by any method of any part of this document is permitted without the consent of the copyright holders. Produced for Town and Country planning purposes only.

© Crown Copyright 2025. All rights reserved. Licence Number: 100031961

CAD Reference: DHA_35870_LUDD_CT_CF02

Existing Site Layout Plan
1:200 @ A3