
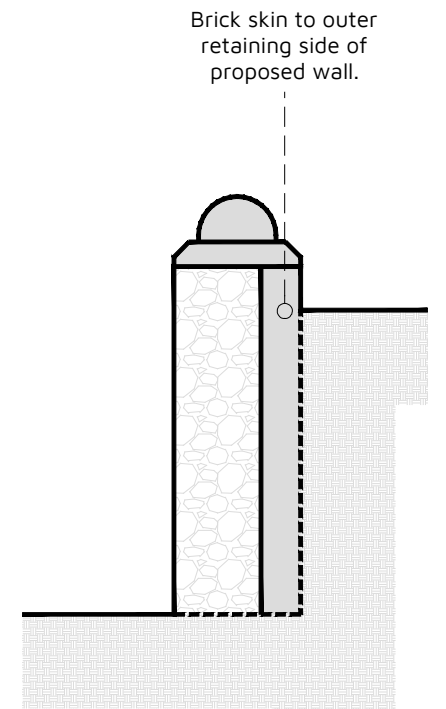
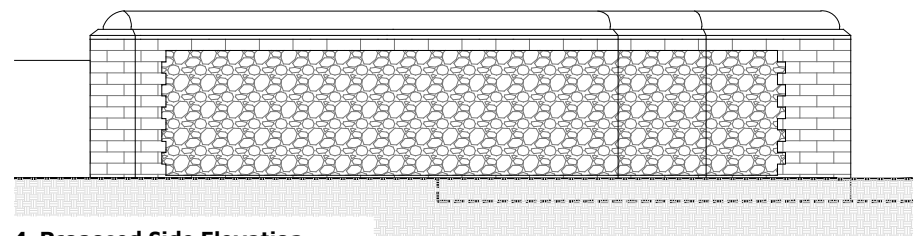
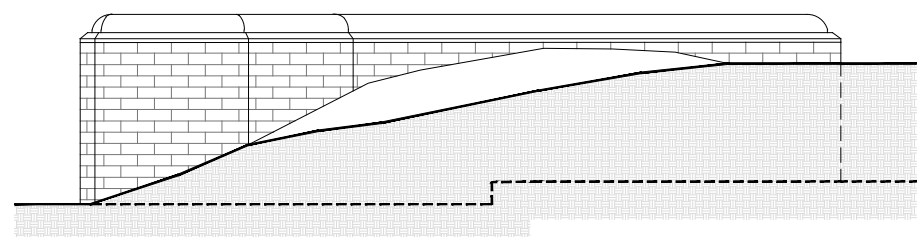
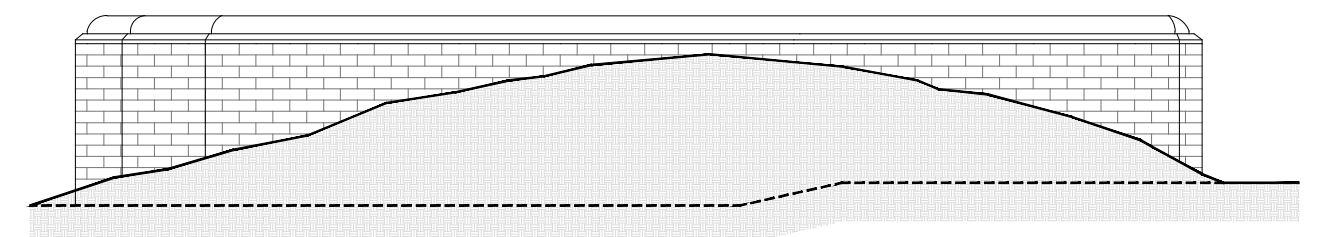
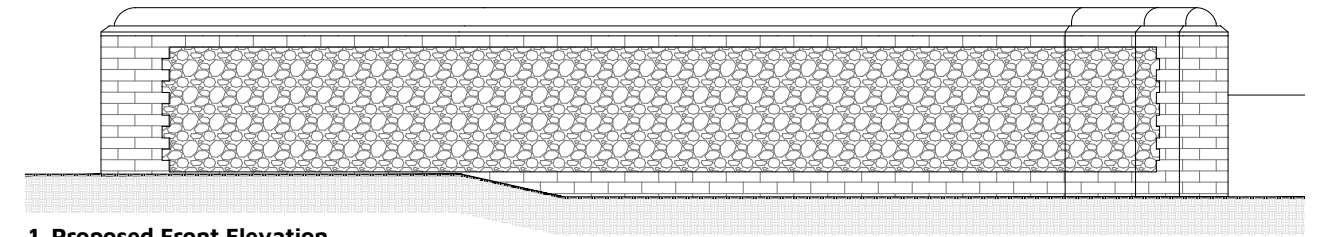


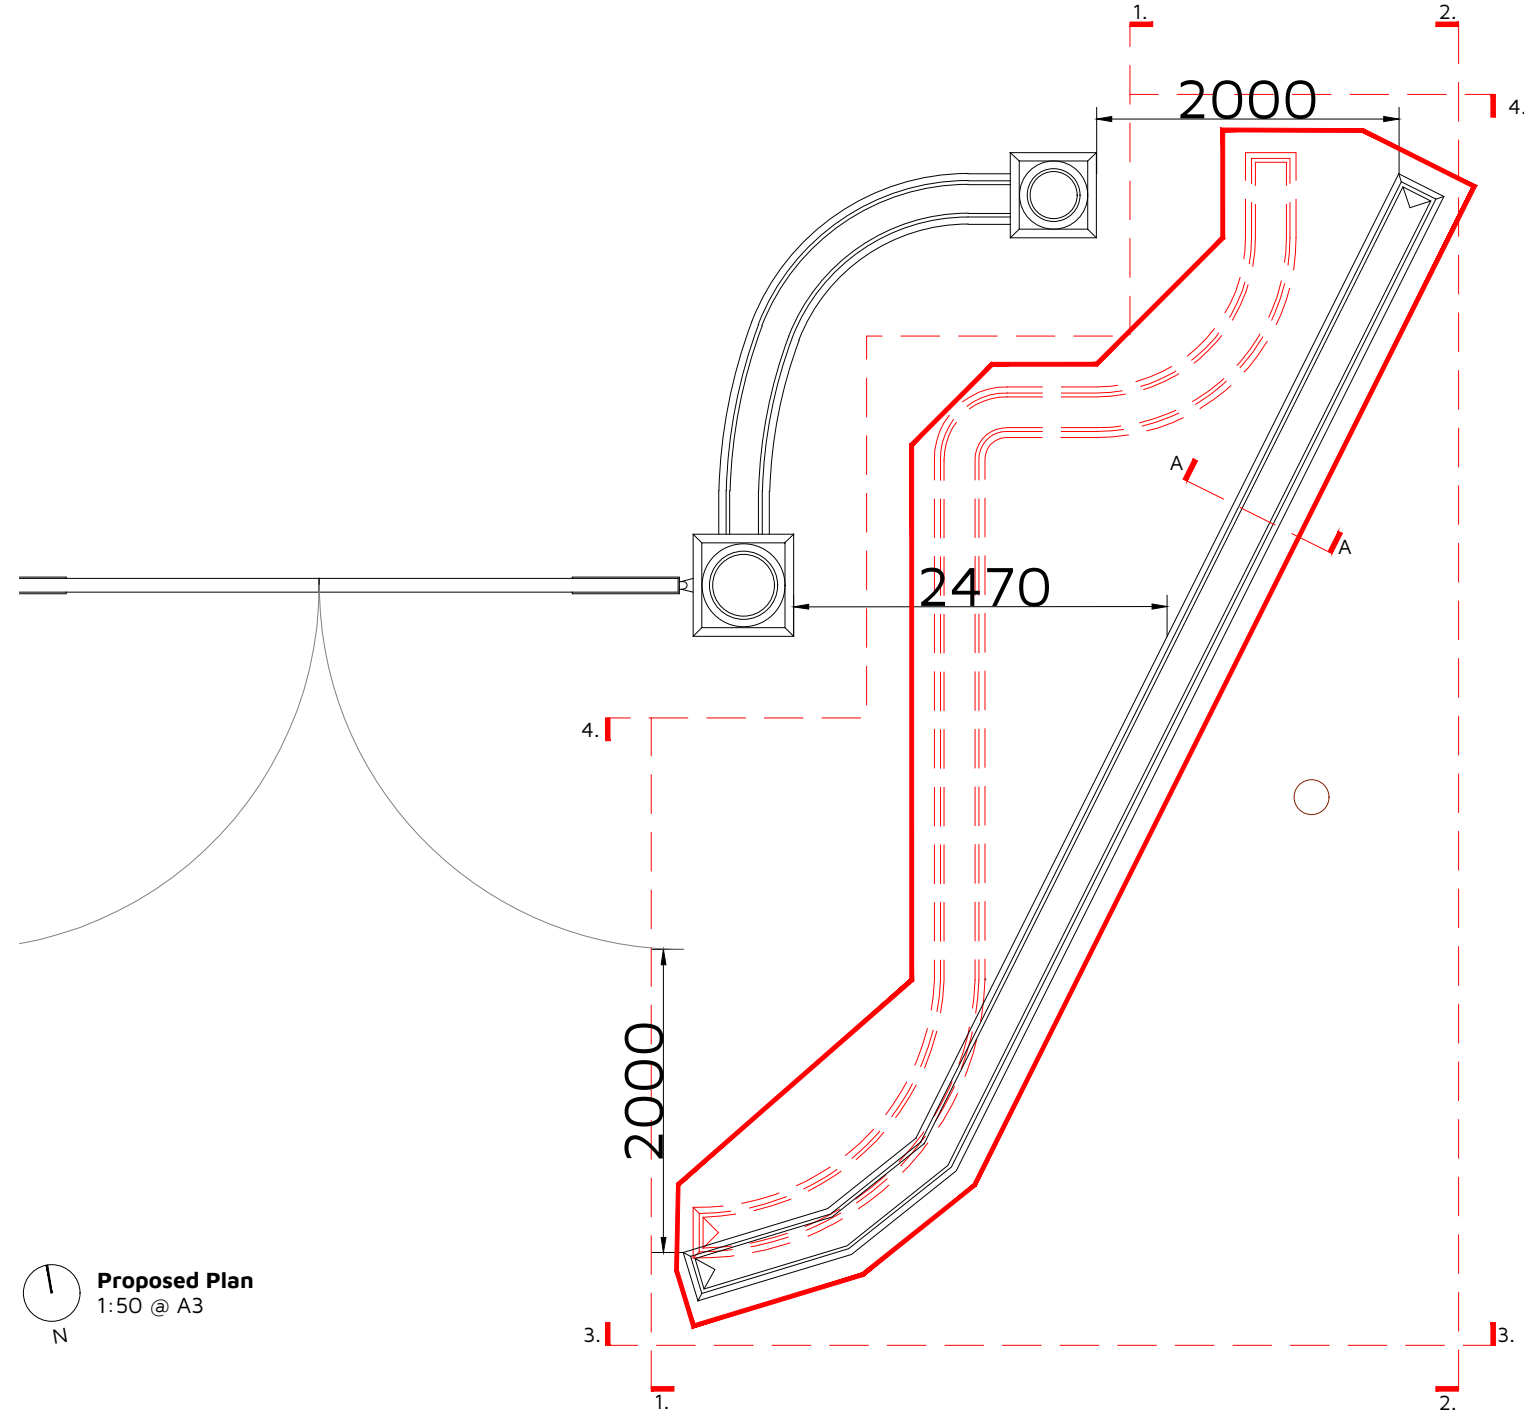

Proposed Plan
1:50 @ A3


1. Proposed Front Elevation
1:50 @ A3

2. Proposed Rear Elevation
1:50 @ A3

3. Proposed Side Elevation
1:50 @ A3

4. Proposed Side Elevation
1:50 @ A3

Proposed Section A-A
1:20 @ A3

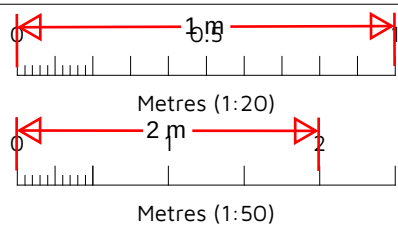

Material Specification

Wall Reclaimed Flint to match existing or new to match existing, reclaimed brickwork to match existing or new to match existing, pointing and mortar to match existing as best possible.

Capping Reclaimed Clay rounded capping blocks on chamfered clay brick capping course to match existing.

Rev: A Reason: DESIGN REVISED

Date: 22.01.2026

Client: VINEYARD FARMS
Project: ENTRANCE AT LUDESDOWN COURT, LUDESDOWN, GRAVESEND, DA13 OXE
Title: PROPOSED WALL DETAILS
Drawing: DHA/35870/05 Rev: A Scale: NOTED Date: MAY 2025



Eclipse House, Eclipse Park. Sittingbourne Road
Maidstone, Kent. ME14 3EN
t: 01622 776226 e: info@dhaplanning.co.uk f: 01622 776227 w: www.dhaplanning.co.uk
No reproduction by any method of any part of this document is permitted without the consent of the copyright holders. Produced for Town and Country planning purposes only.
© Crown Copyright 2025. All rights reserved. Licence Number: 100031961
CAD Reference: DHA_35870_LUDD_CT_CF01