



DO NOT SCALE : All dimensions are to be checked and confirmed on site. All discrepancies are to be reported to this Office. This drawing and design is protected under copyright, and it shall not be reproduced in whole or part without our prior consent

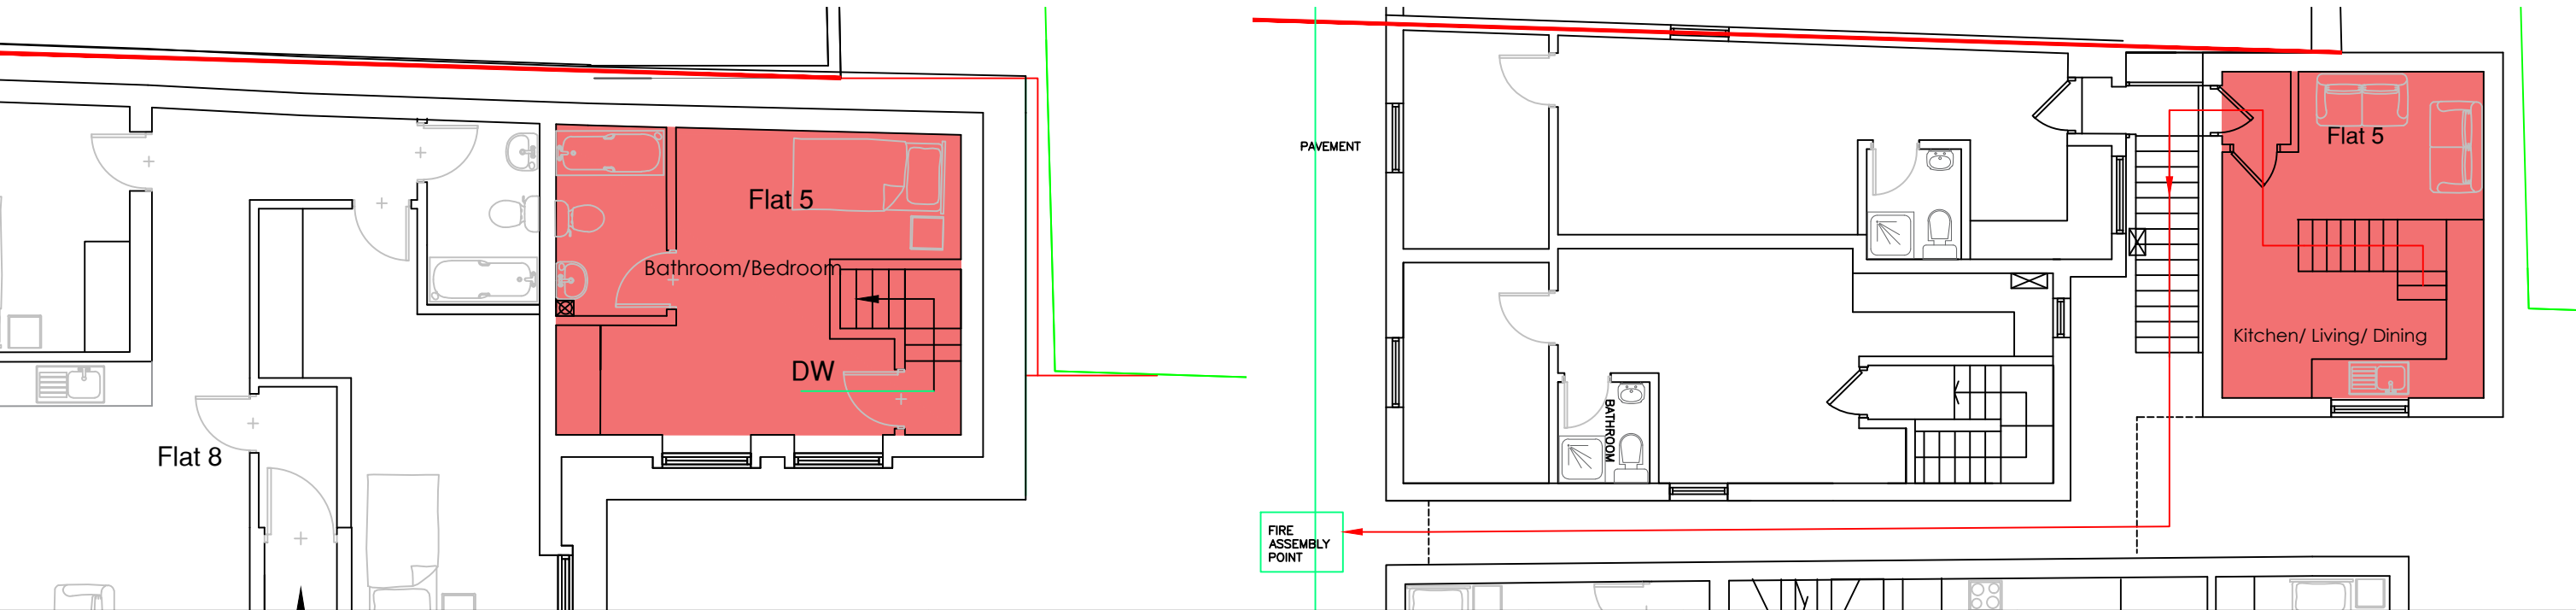

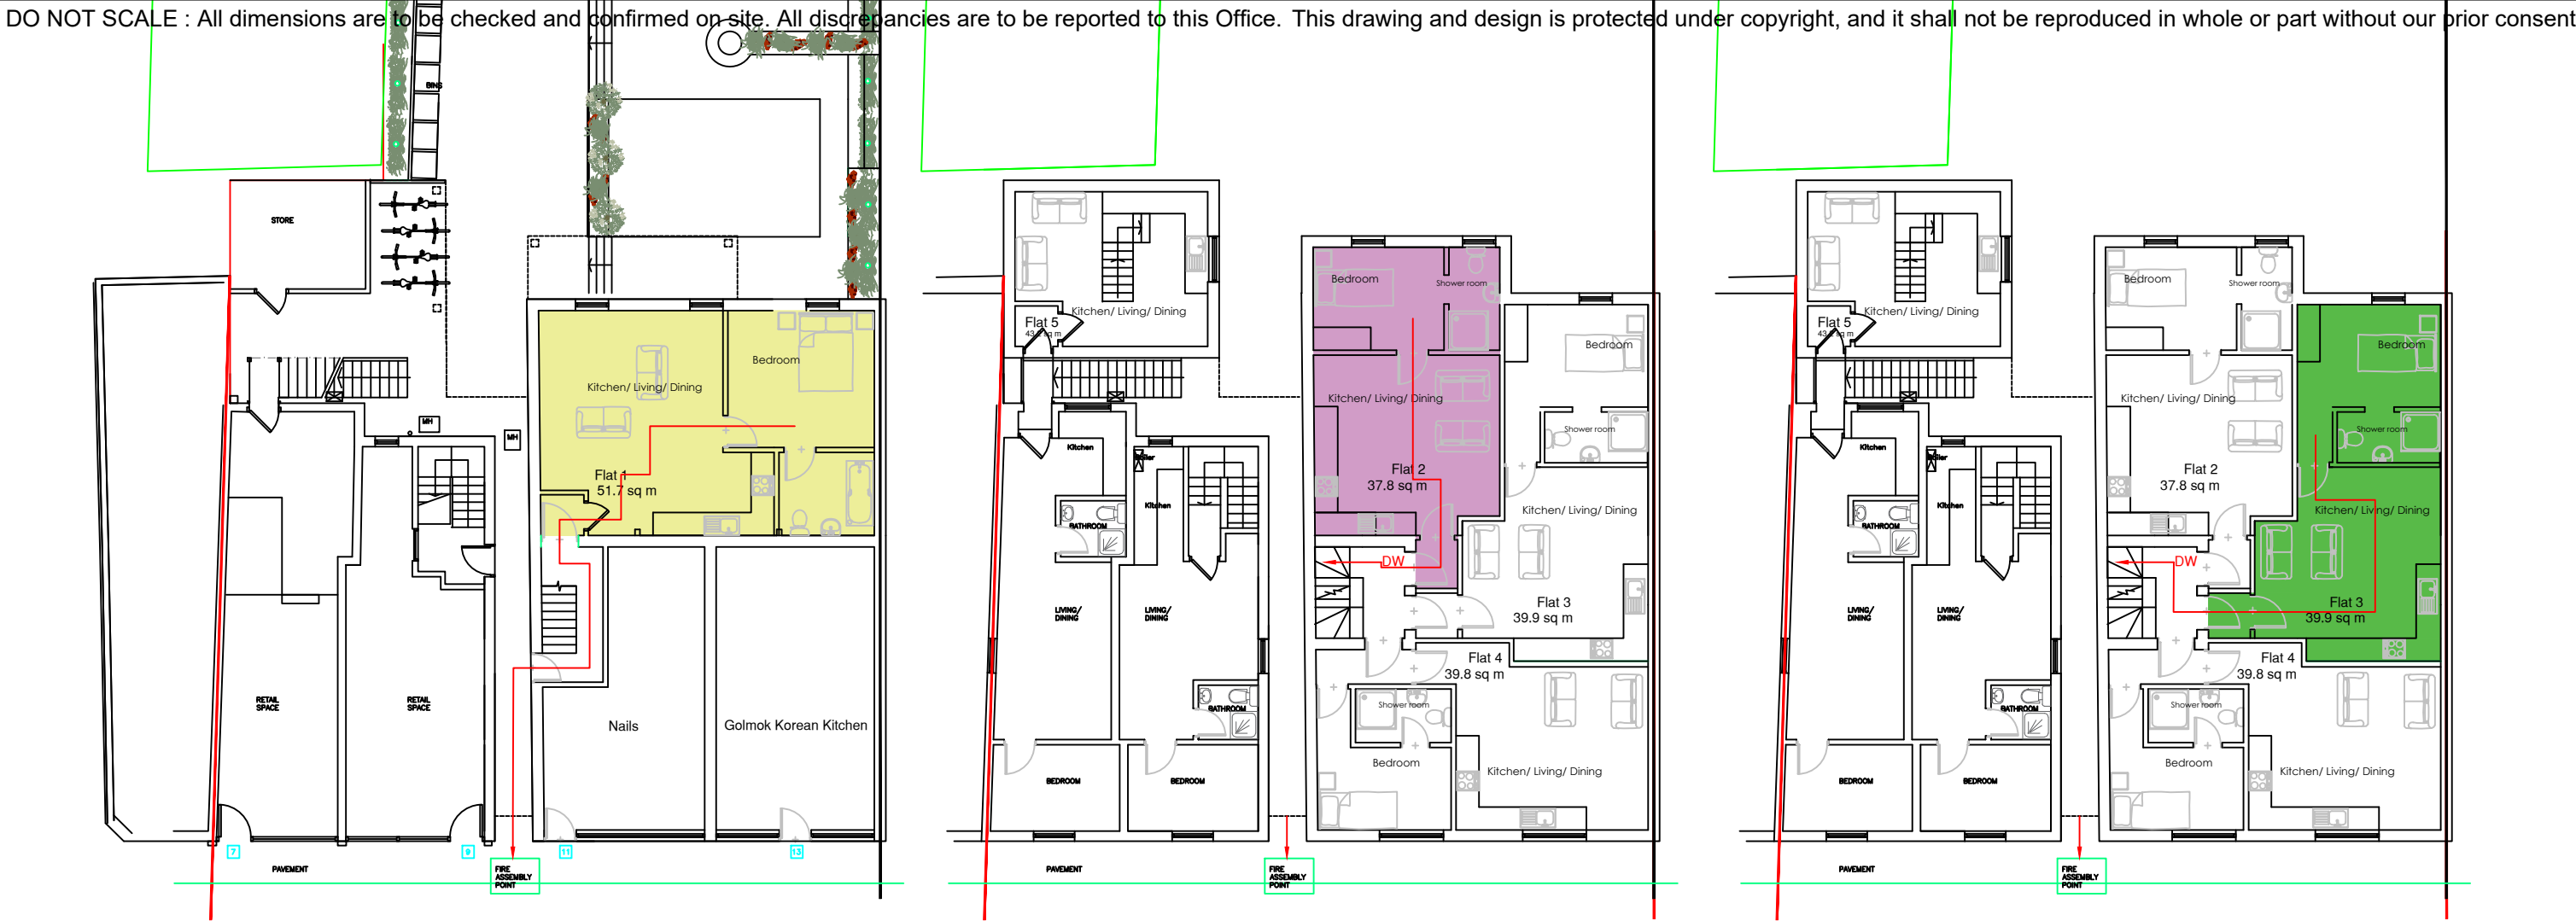

REV .A – ISSUED FOR PLANNING 8.10.24

7-13 QUEEN STREET GRAVESEND

FIRE ASSEMBLY POINT

FLATS 1, 2, 3 and 5

SCALE	NOT TO SCALE		
DATE	SEPT 2024	DRAWN BY	P.O.
CLIENT			
DRAWING NO.	826 – 06	REV.	A

OLSON DESIGN GROUP

INTERIOR & ARCHITECTURAL DESIGN

PILGRIMS COTTAGE PILGRIMS WAY
WESTWELL ASHFORD KENT TN25 4NQ
pennyolson7@hotmail.com
07788972736