


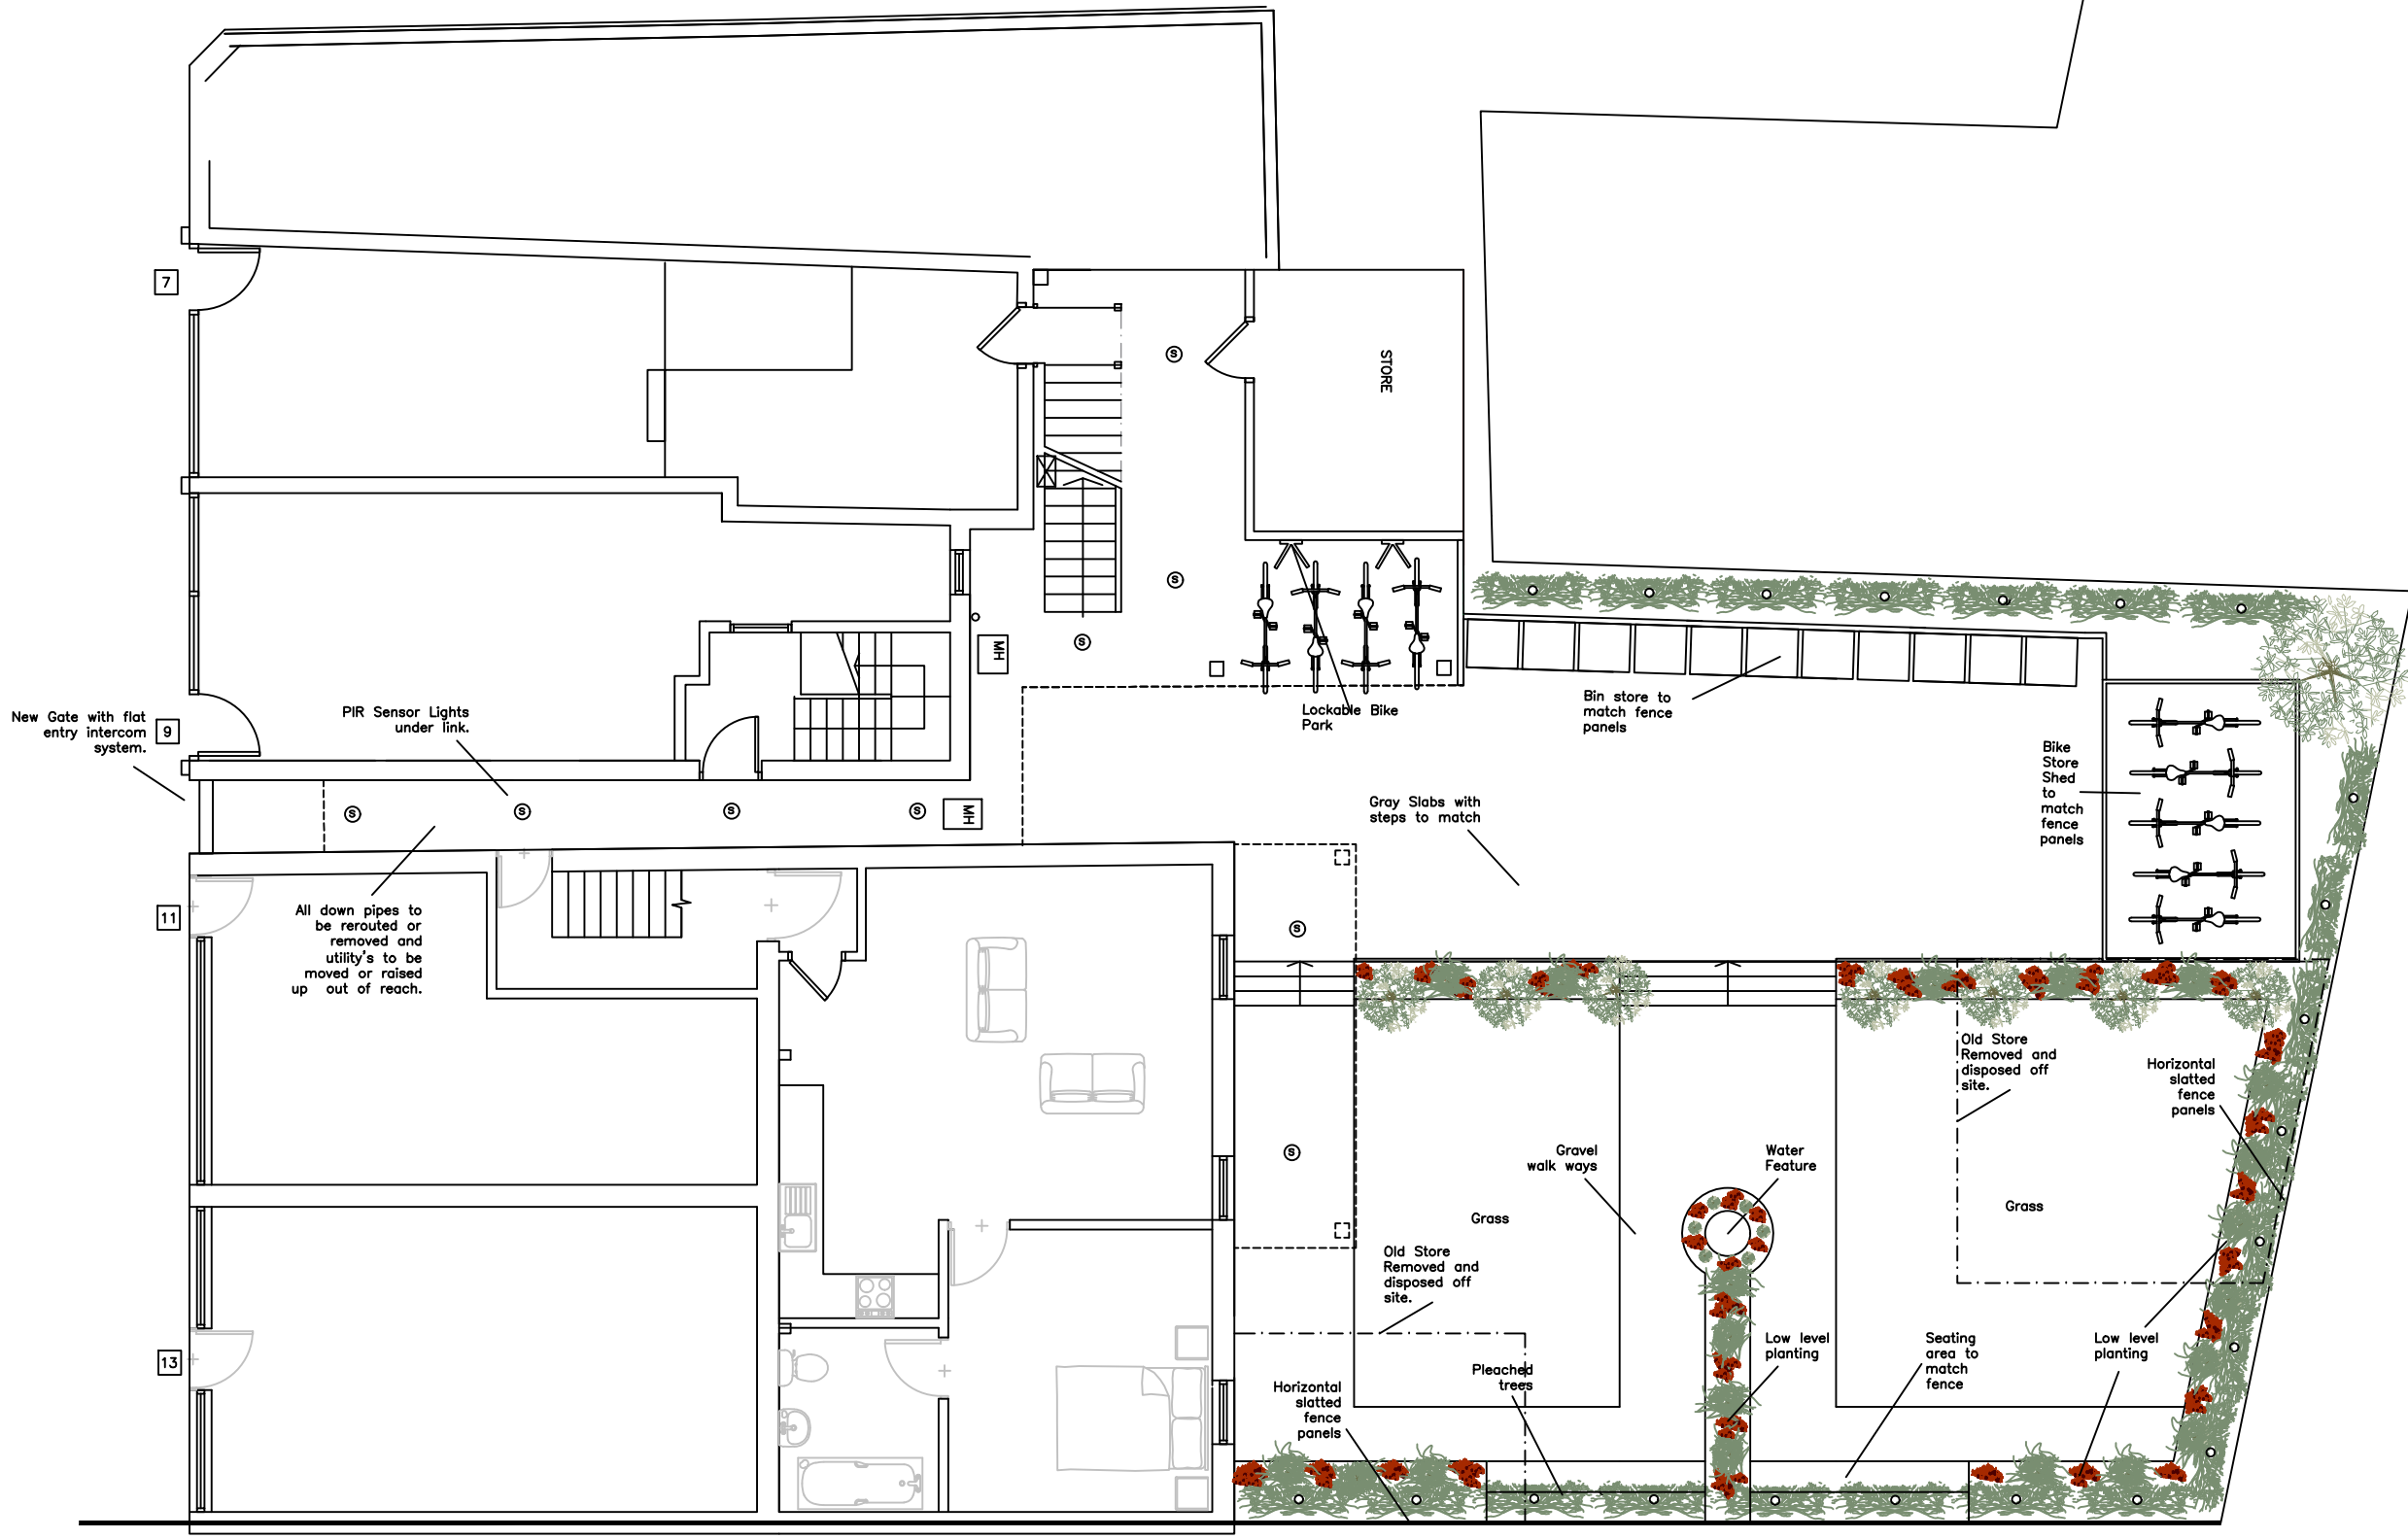

PROPOSED LANDSCAPE PLAN

REV .A – issued for planning 08.10.24



7 -13 QUEEN STREET GRAVESEND

PROPOSED Landscape layout

LANDSCAPE PLAN

SCALE	1:100 @ A3		
DATE	SEPT 2024	DRAWN BY	P.O.
CLIENT			
DRAWING NO.	826 – 02		REV. A

OLSON DESIGN GROUP
INTERIOR & ARCHITECTURAL DESIGN

PILGRIMS COTTAGE PILGRIMS WAY
WESTWELL ASHFORD KENT TN25 4NQ
pennyolson7@hotmail.com
07788972736