



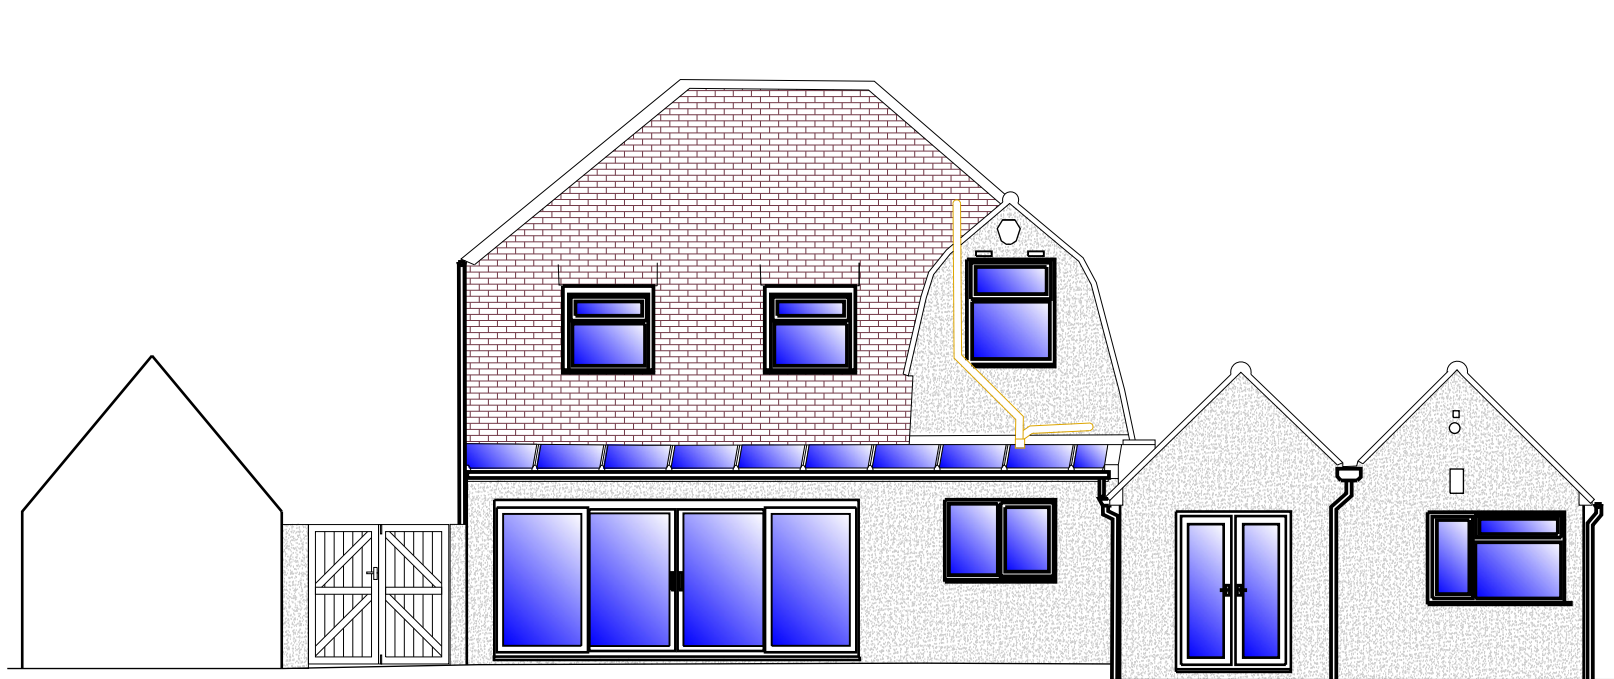

Existing Rear (east) elevation

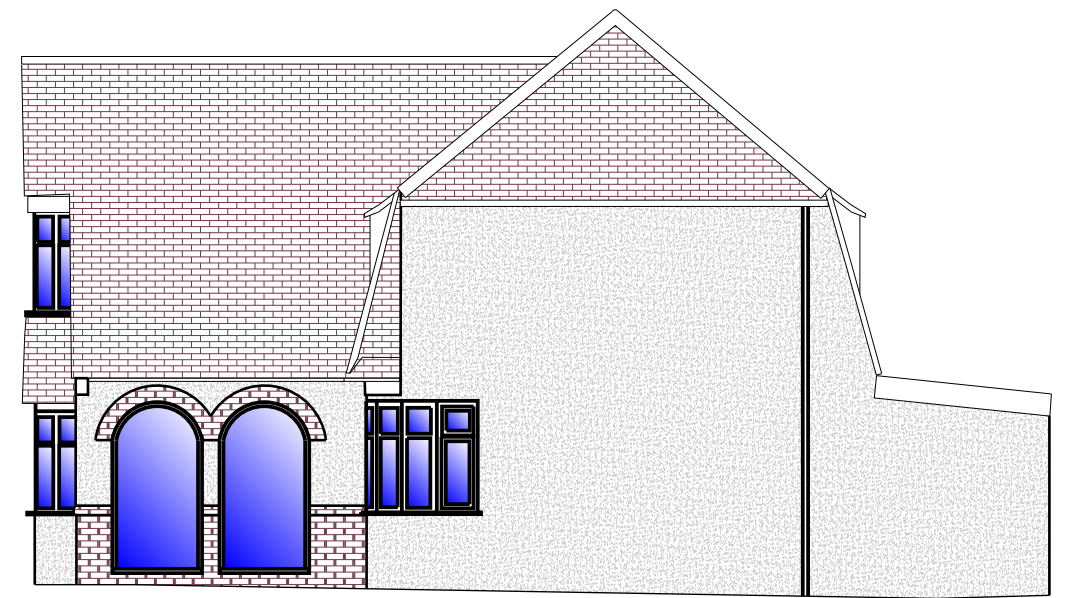


Existing Right side (South) elevation



Existing Front (West) elevation



Existing Left (North) side elevation

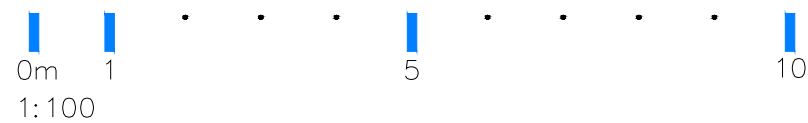

PROJECT NAME				14 RUSSELL TERRACE, HORTON KIRBY, DA4 9DD			
COPPERFIELDS, DAVID STREET, MEOPHAM, GRAVESEND, DA13 0BT				T. 01322868410 E. craig@alexanderlaird.co.uk			
DRAWING TITLE	SHEET SIZE	SCALE	DRAWN BY	DATE	STATUS	PROJECT NO.	DRAWING NO.
EXISTING ELEVATIONS	A3	SHOWN	CA	02.07.21	PLANNING	197	EX-03
							REVISION
							PL2

Alexander Laird Ltd