


Application for a Lawful Development Certificate
for a Proposed use or development
Town and Country Planning Act 1990 (as amended)
and The Town and Country Planning
(Development Management Procedure)
(England) Order 2015 (as amended).

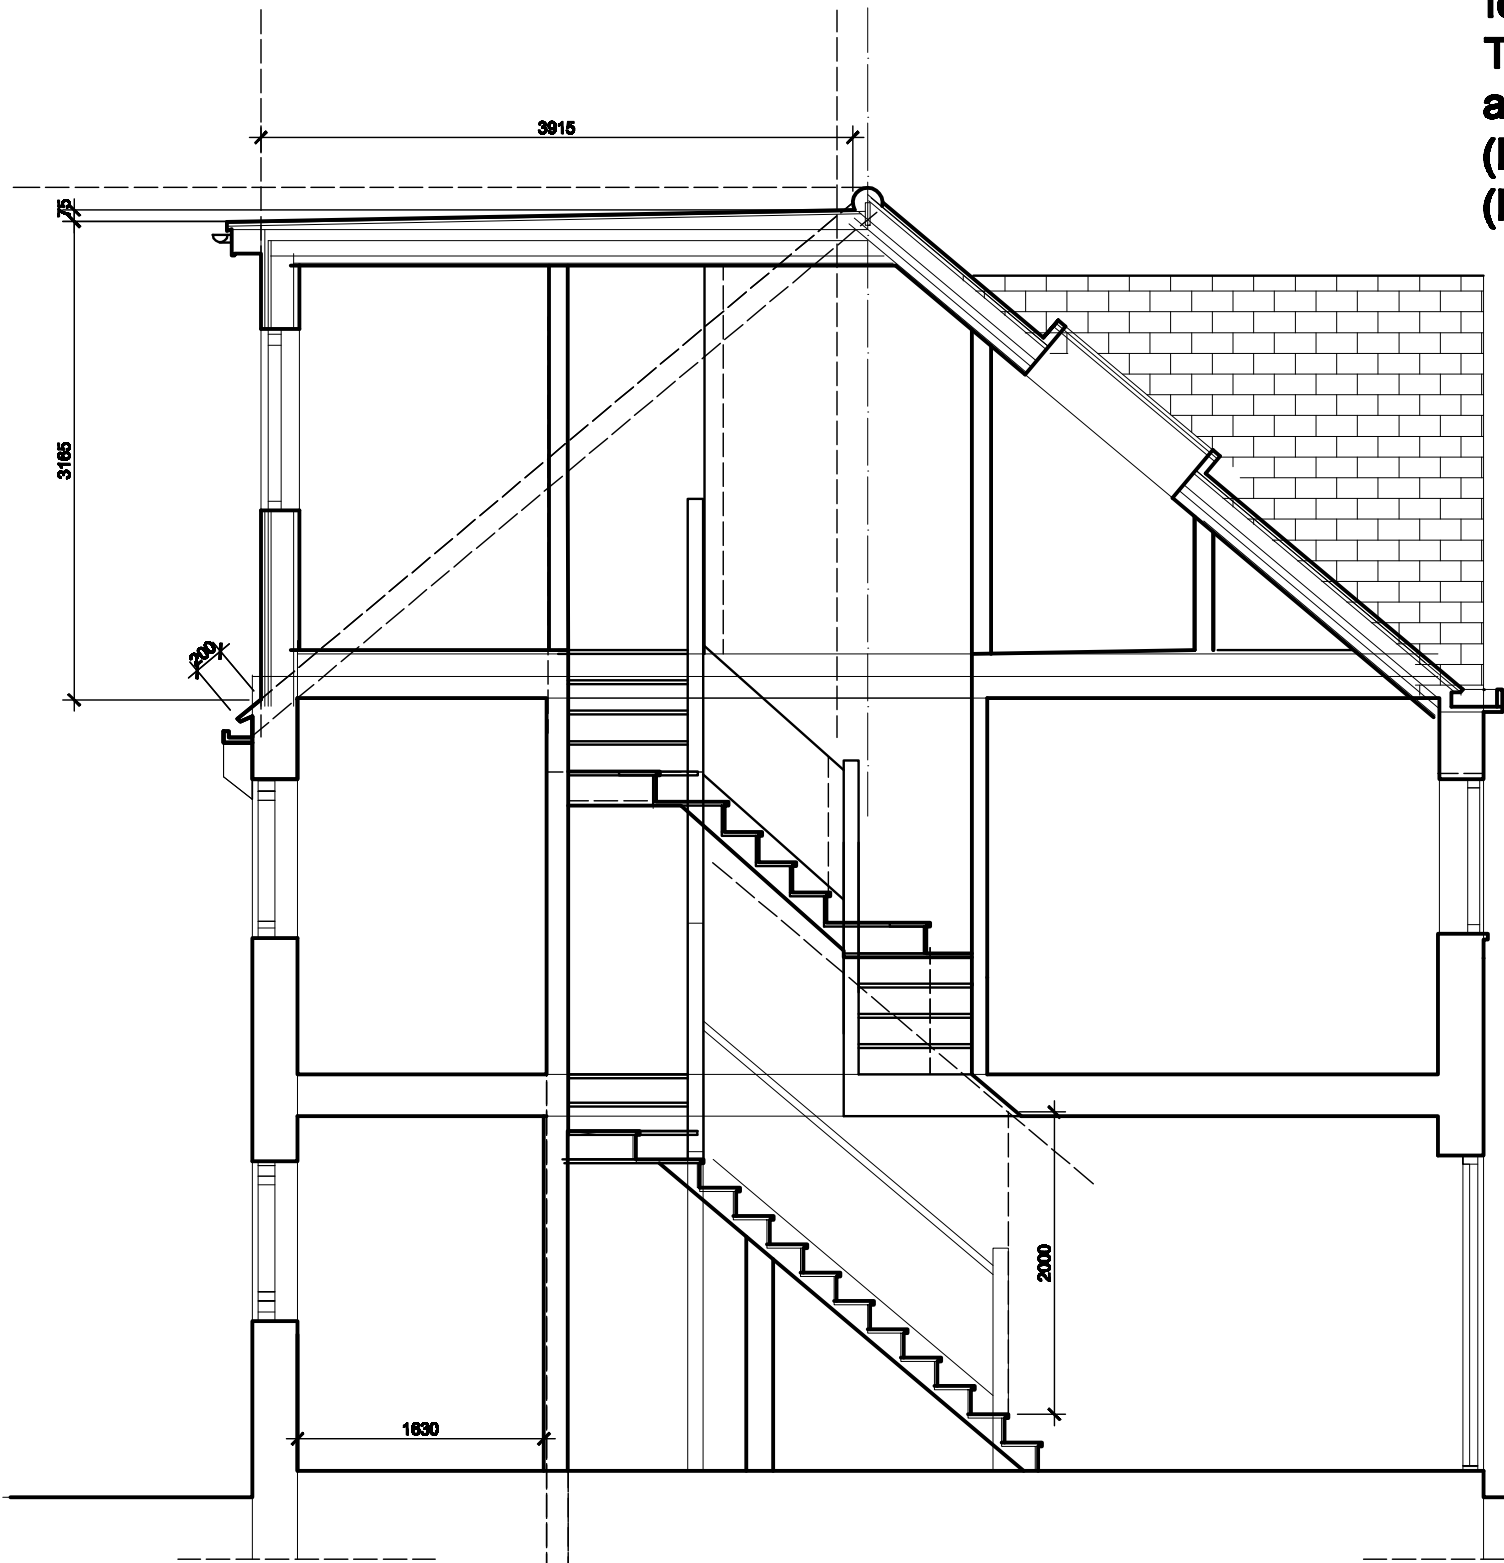

Volume calculation:
 $V = H \times W \times D \times 0.5 =$
 $V1 = 3.165 \times 3.915 \times 6.146 \times 0.5 = 38.08 \text{ m}^3$
 $V2 = 0.075 \times 3.915 \times 6.146 \times 0.5 = 0.90 \text{ m}^3$

 $\text{Total } V = V1 + V2 \dots\dots\dots = 38.98 \text{ m}^3$
New roof rear extension is within allowed 40.0 cu.m.

This drawing is © P.J.Stasch Architect 2024
This drawing may not be copied by any third parties
without prior permission

Plans, drawings and material submitted to the council are protected by the Copyright Acts (Section 47, 1988 Act). You may only use material which is downloaded or printed for consultation purposes. Further copies must not be made without written prior permission of the copyright owner.	3DArch Studio 2,Panmuir Road London SW20 0PZ	Drawing title: House extension Section I - I New proposal	Job title: 88 Lanes Avenue Gravesend DA11 7HS	Job no:		Drawing no:				
				C/S/B		Revision suffix:				
	Scale: 1:50@A3			Date: 10.12.24		Drawn by: P.J.S.		Checked by:		