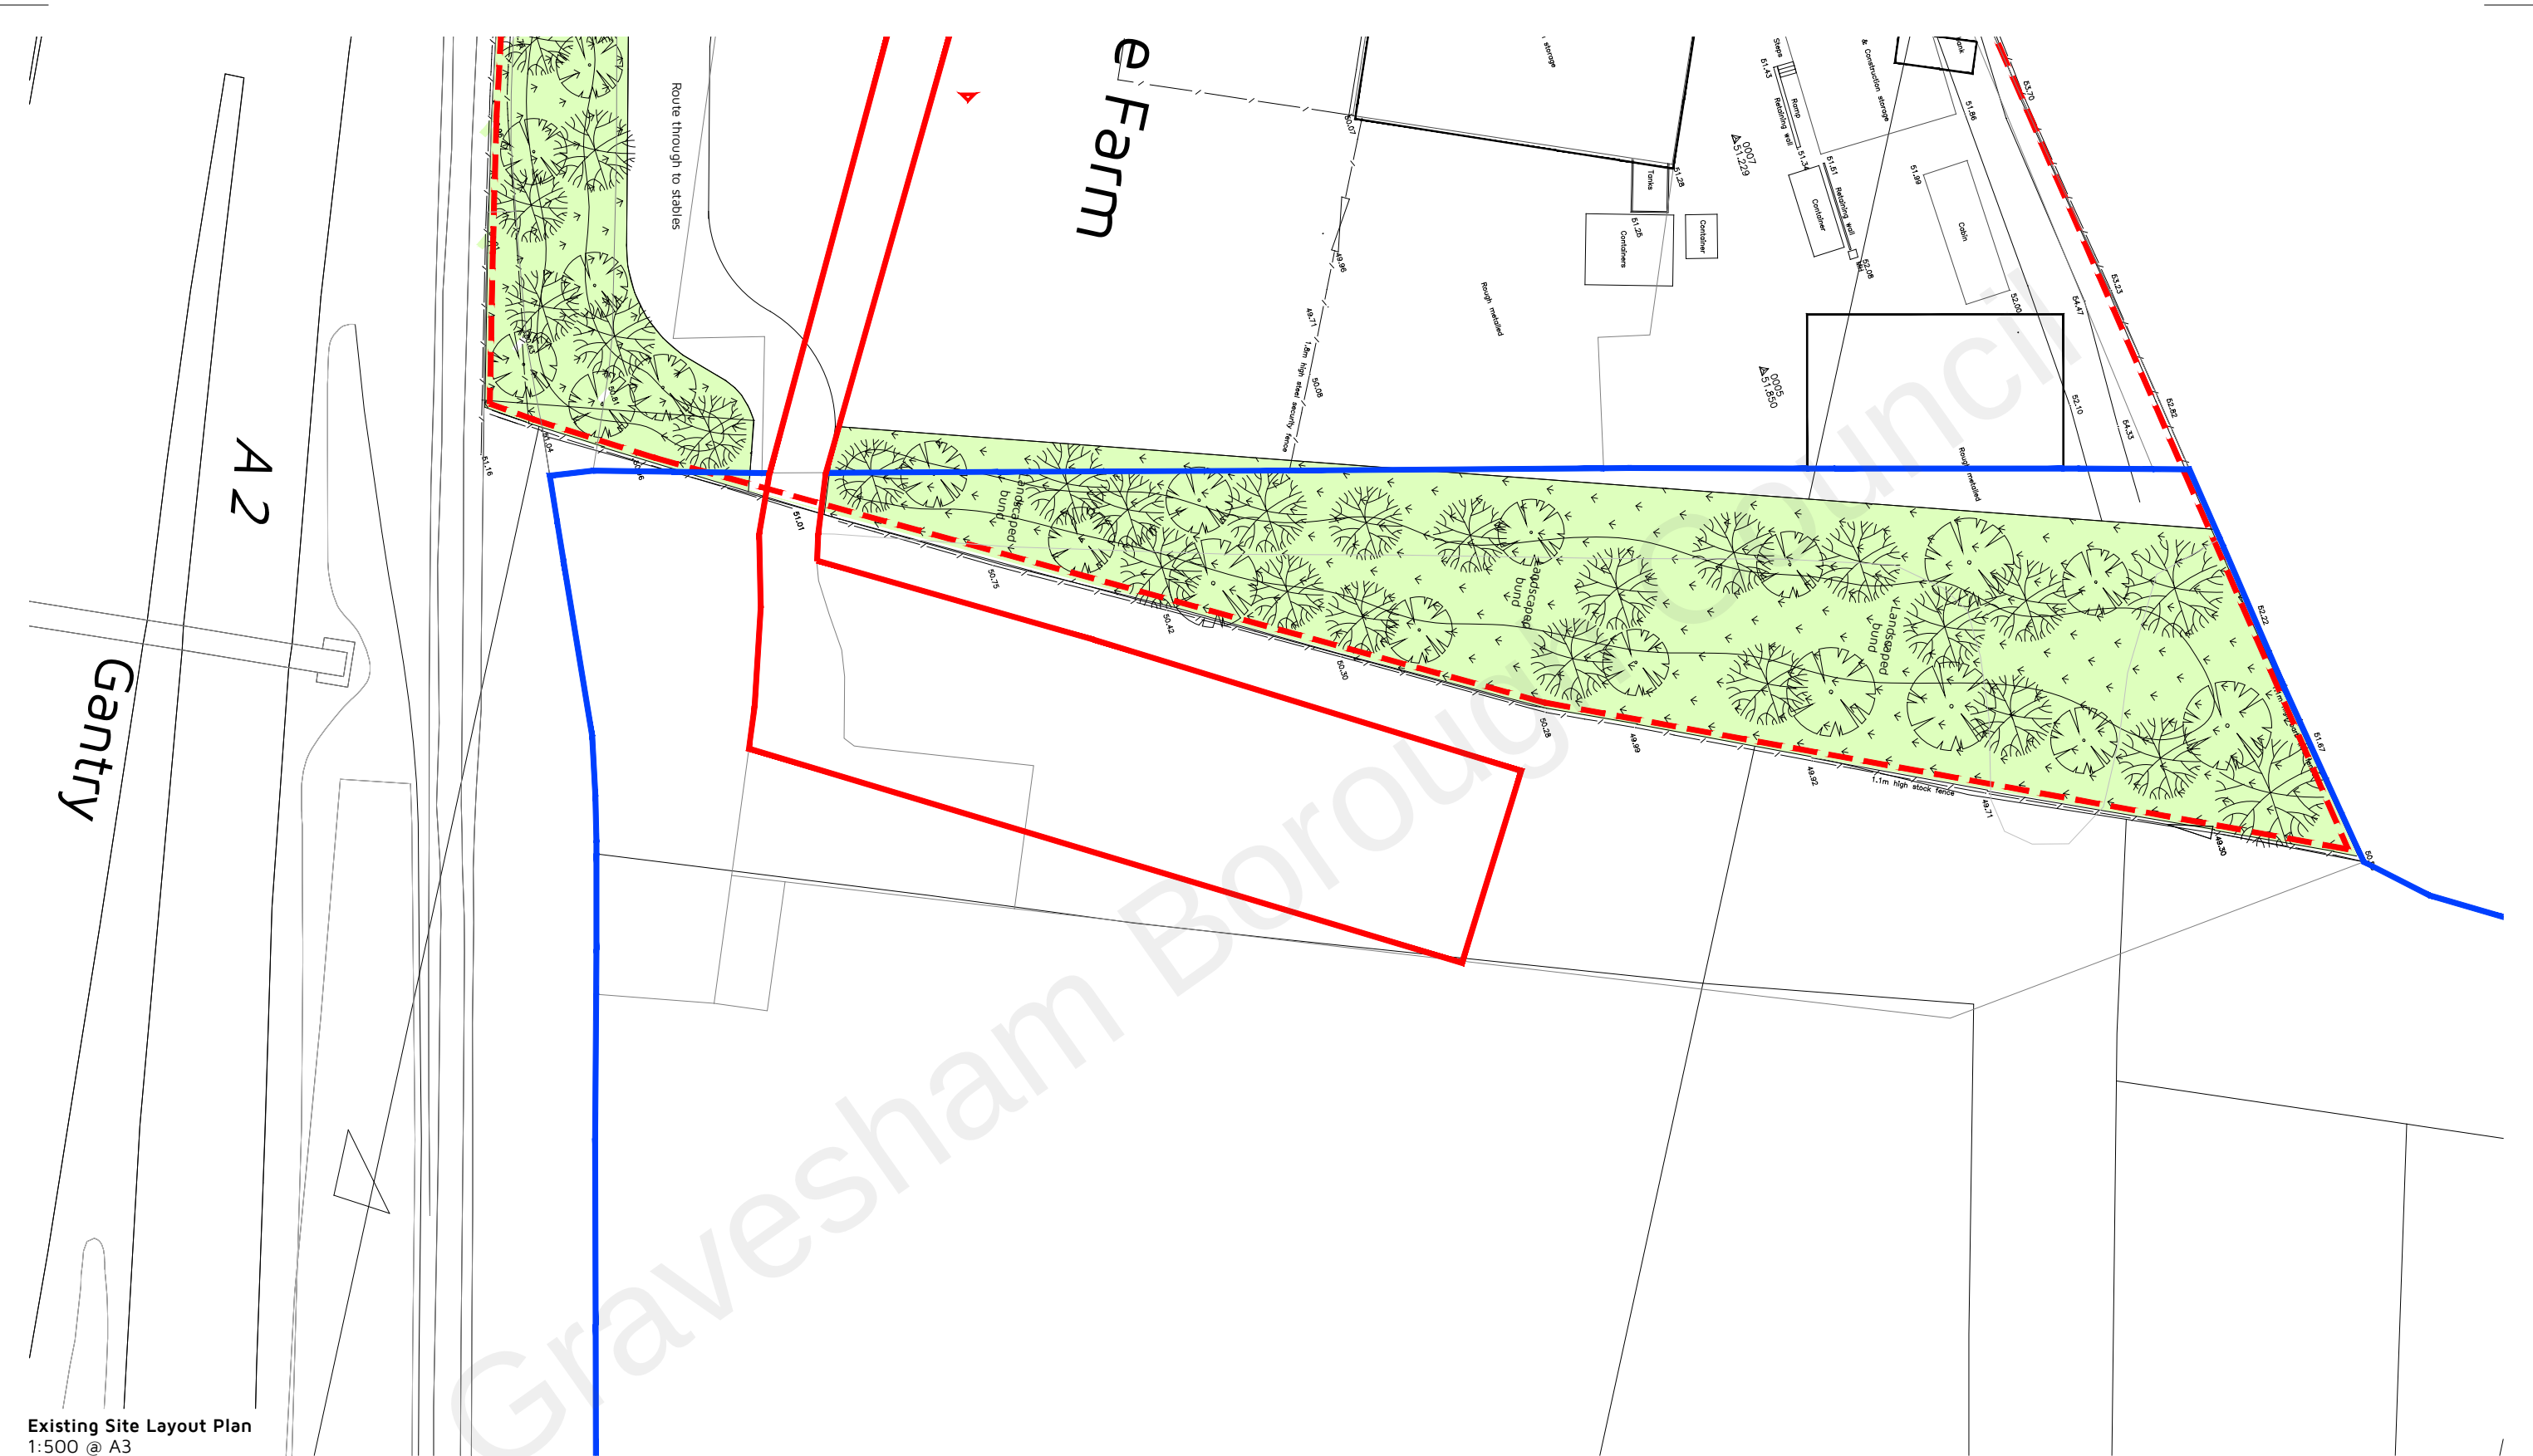


Site Area: 0.16 Ha

Application Boundary

Applicant Ownership

Previous Site Boundary for Planning Permission (ref. 20100878)

Rev: Reason: Date:

Client: J & B MARTIN

Project: HARLEX HAULAGE SERVICES LTD, PARK PALE, SHORNE, ROCHESTER, KENT, ME2 3UD

Title: PREVIOUS SITE BOUNDARY PLAN

Drawing: DHA/15790/06 Rev: 1:500 Scale: JUNE 2021

dha

Eclipse House, Eclipse Park, Sittingbourne Road
Maidstone, Kent. ME14 3EN

t: 01622 776226
e: info@dhaplanning.co.uk

f: 01622 776227
w: www.dhaplanning.co.uk

No reproduction by any method of any part of this document is permitted without the consent of the copyright holders. Produced for Town and Country planning purposes only.

© Crown Copyright 2019. All rights reserved. Licence Number: 100031961

CAD Reference: DHA_15790_HARLEX_MM02

A3