



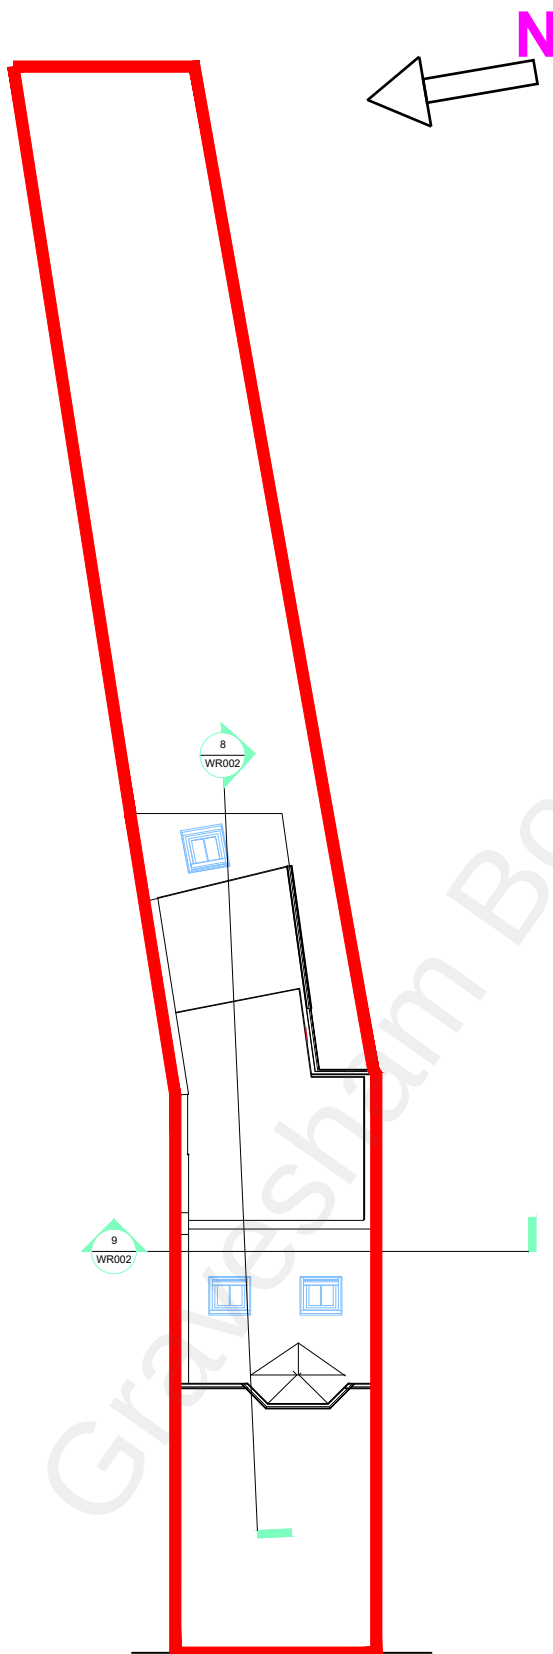

6

Proposed Block Plan

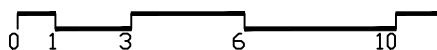

CODE SUITABILITY DESCRIPTION

STATUS PURPOSE OF ISSUE



www.ngbarchdesigners.co.uk

PROJECT

50 wrotham road gravesend

TITLE

Proposed Block Plan

CLIENT

Mr & Mrs Doku

DRAWN BY
Author

CHECKED BY
Checker

DATE
06/06/20

SCALE (@ A4)
1:200

PROJECT NUMBER
1

DRAWING NUMBER

WR004

REV