
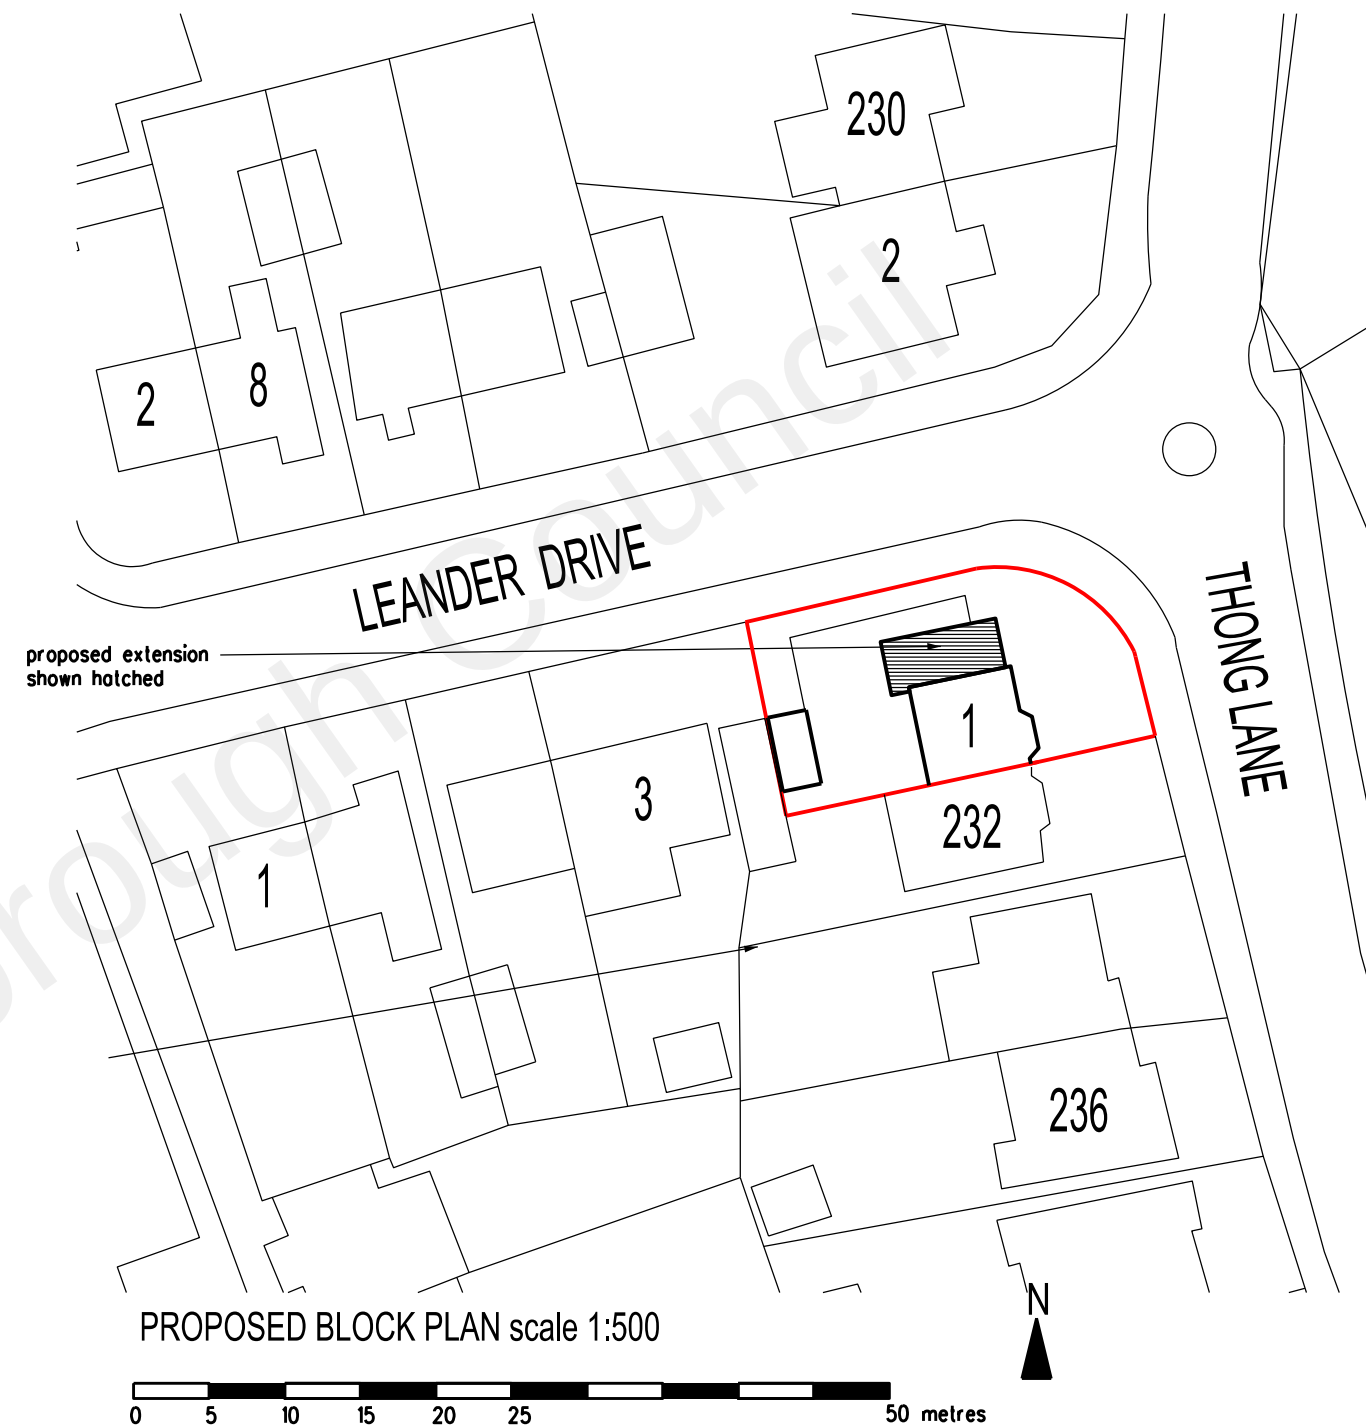


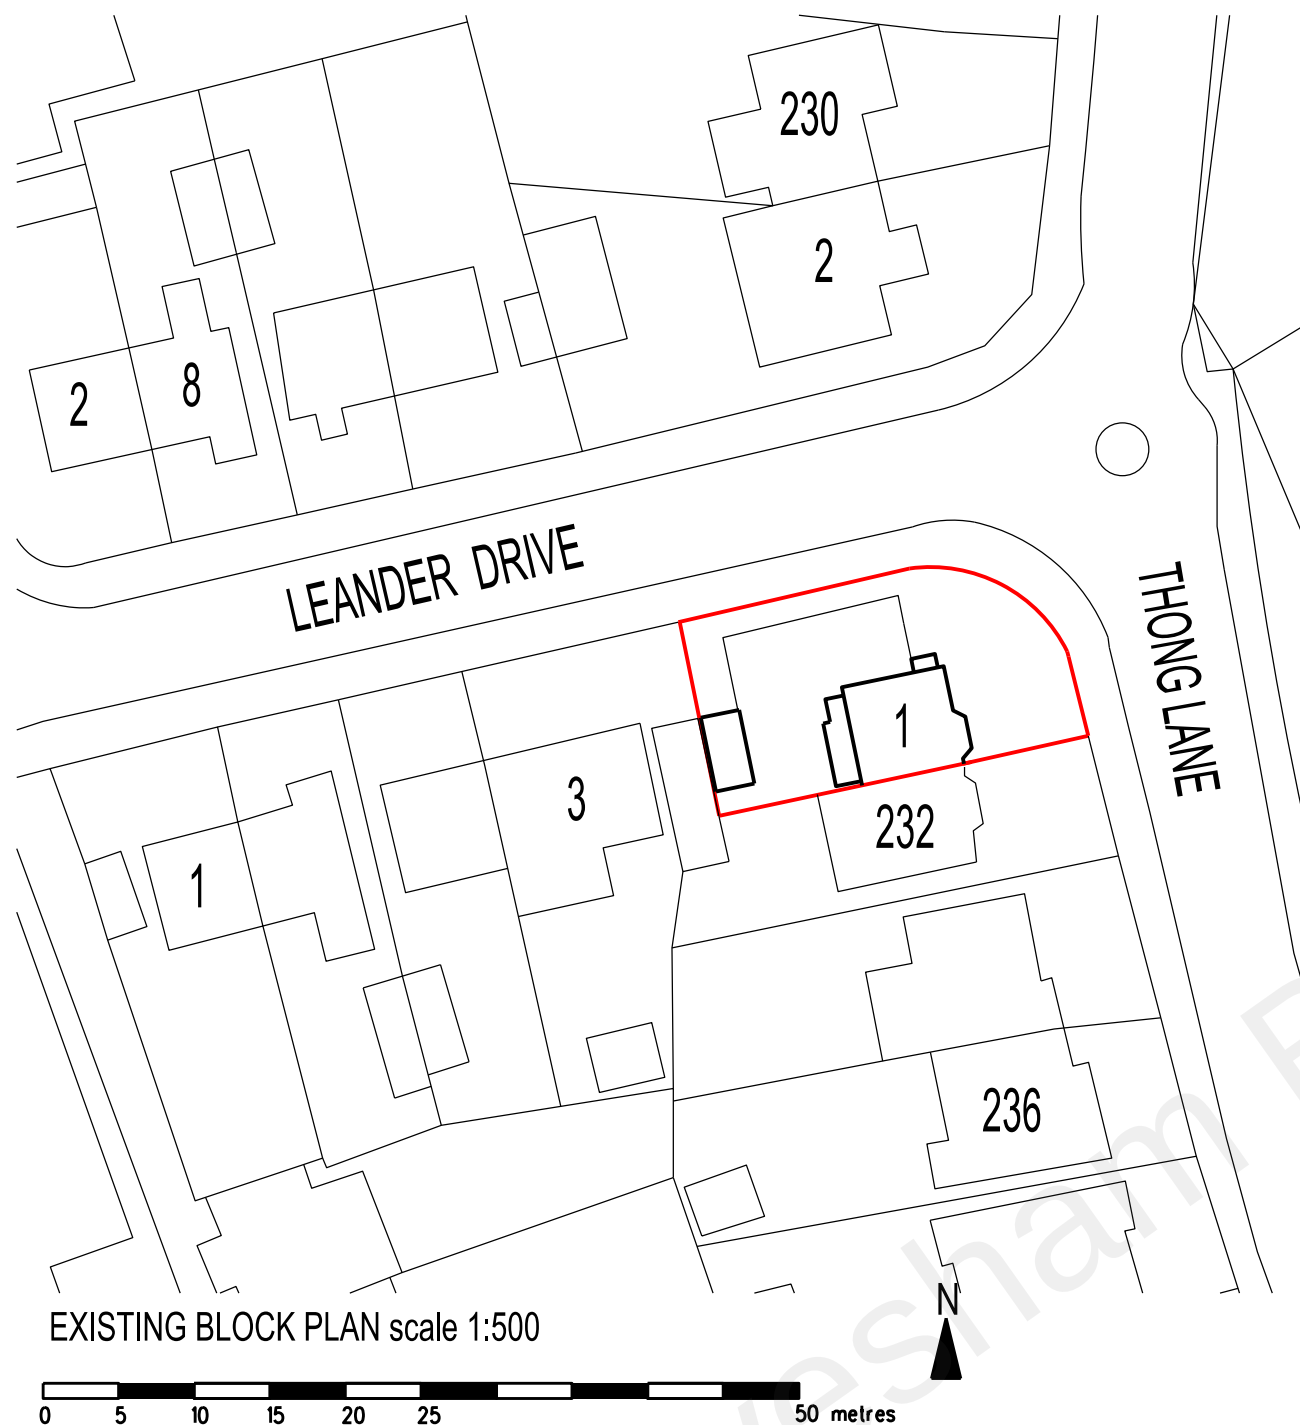

A. Redrawn.	09/08/22
REVISION	DATE
ARCHITECT	
TA ARCHITECTS	
11 JOYDENS WOOD ROAD BEXLEY	
KENT DA5 2HS Tel 07905 130591	
ta140256@googlemail.com	
JOB	
PROPOSED DOUBLE STOREY	
SIDE EXTENSION	
AT 1 LEANDER DRIVE	
GRAVESEND KENT DA12 4NF	
DRAWING	
EXISTING & PROPOSED SITE	
BLOCK PLANS	
SCALE	DATE
1:500 AT A3	JUNE 2022
DRAWING NO.	
JP/01 A	