




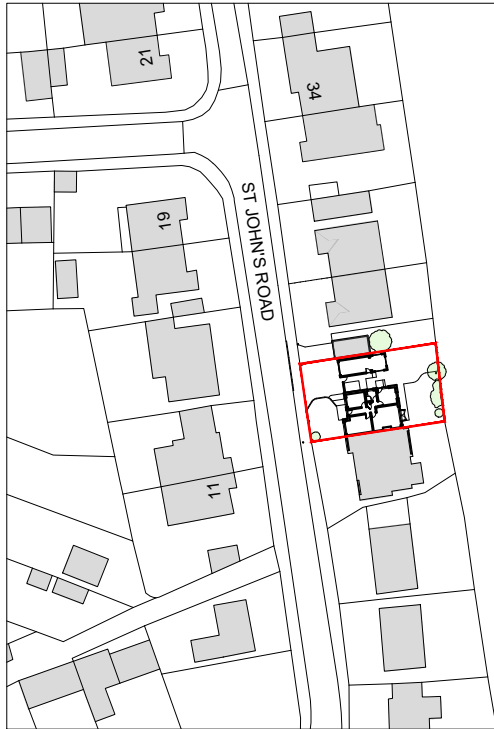

Ordnance Survey (c) Crown Copyright 2026. All rights reserved. Licence number 100022432

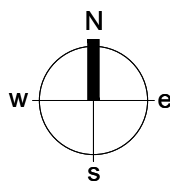

SITE LOCATION PLAN SCALE 1:1250

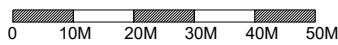

Project No: AW362
Drawing No. EX.01

awarchitects
15 Lillymonte Drive
Rochester Kent ME1 3EX

T: 01634 844510 & 07935 222688
E: anthony.westwood1@btopenworld.com

Project: 26 ST JOHNS ROAD
HIGHAM KENT
ME3 7BZ

Drawing Title: SITE LOCATION PLAN

Date: MAR 2026	Job No: AW.362	Drawn by: AW
Scale: 1:1250 @ A4	Drawing No: EX.01	Revision:

awarchitects