


admin@kdesign.org.uk


THIS DRAWING IS THE PROPERTY OF K DESIGN. COPYRIGHT IS RESERVED BY THEM AND DRAWING IS ISSUED ON CONDITION THAT IT IS NOT COPIED, REPRODUCED, RETAINED, OR DISCLOSED TO ANY UNAUTHORIZED PERSON WITHOUT PRIOR CONSENT IN WRITING OF K DESIGN. ALL DIMENSIONS TO BE CHECKED ON SITE PRIOR TO WORK COMMENCING AND K DESIGN NOTIFIED OF ANY DISCREPANCIES TO ENABLE US TO ADVISE ACCORDINGLY.

DO NOT SCALE.

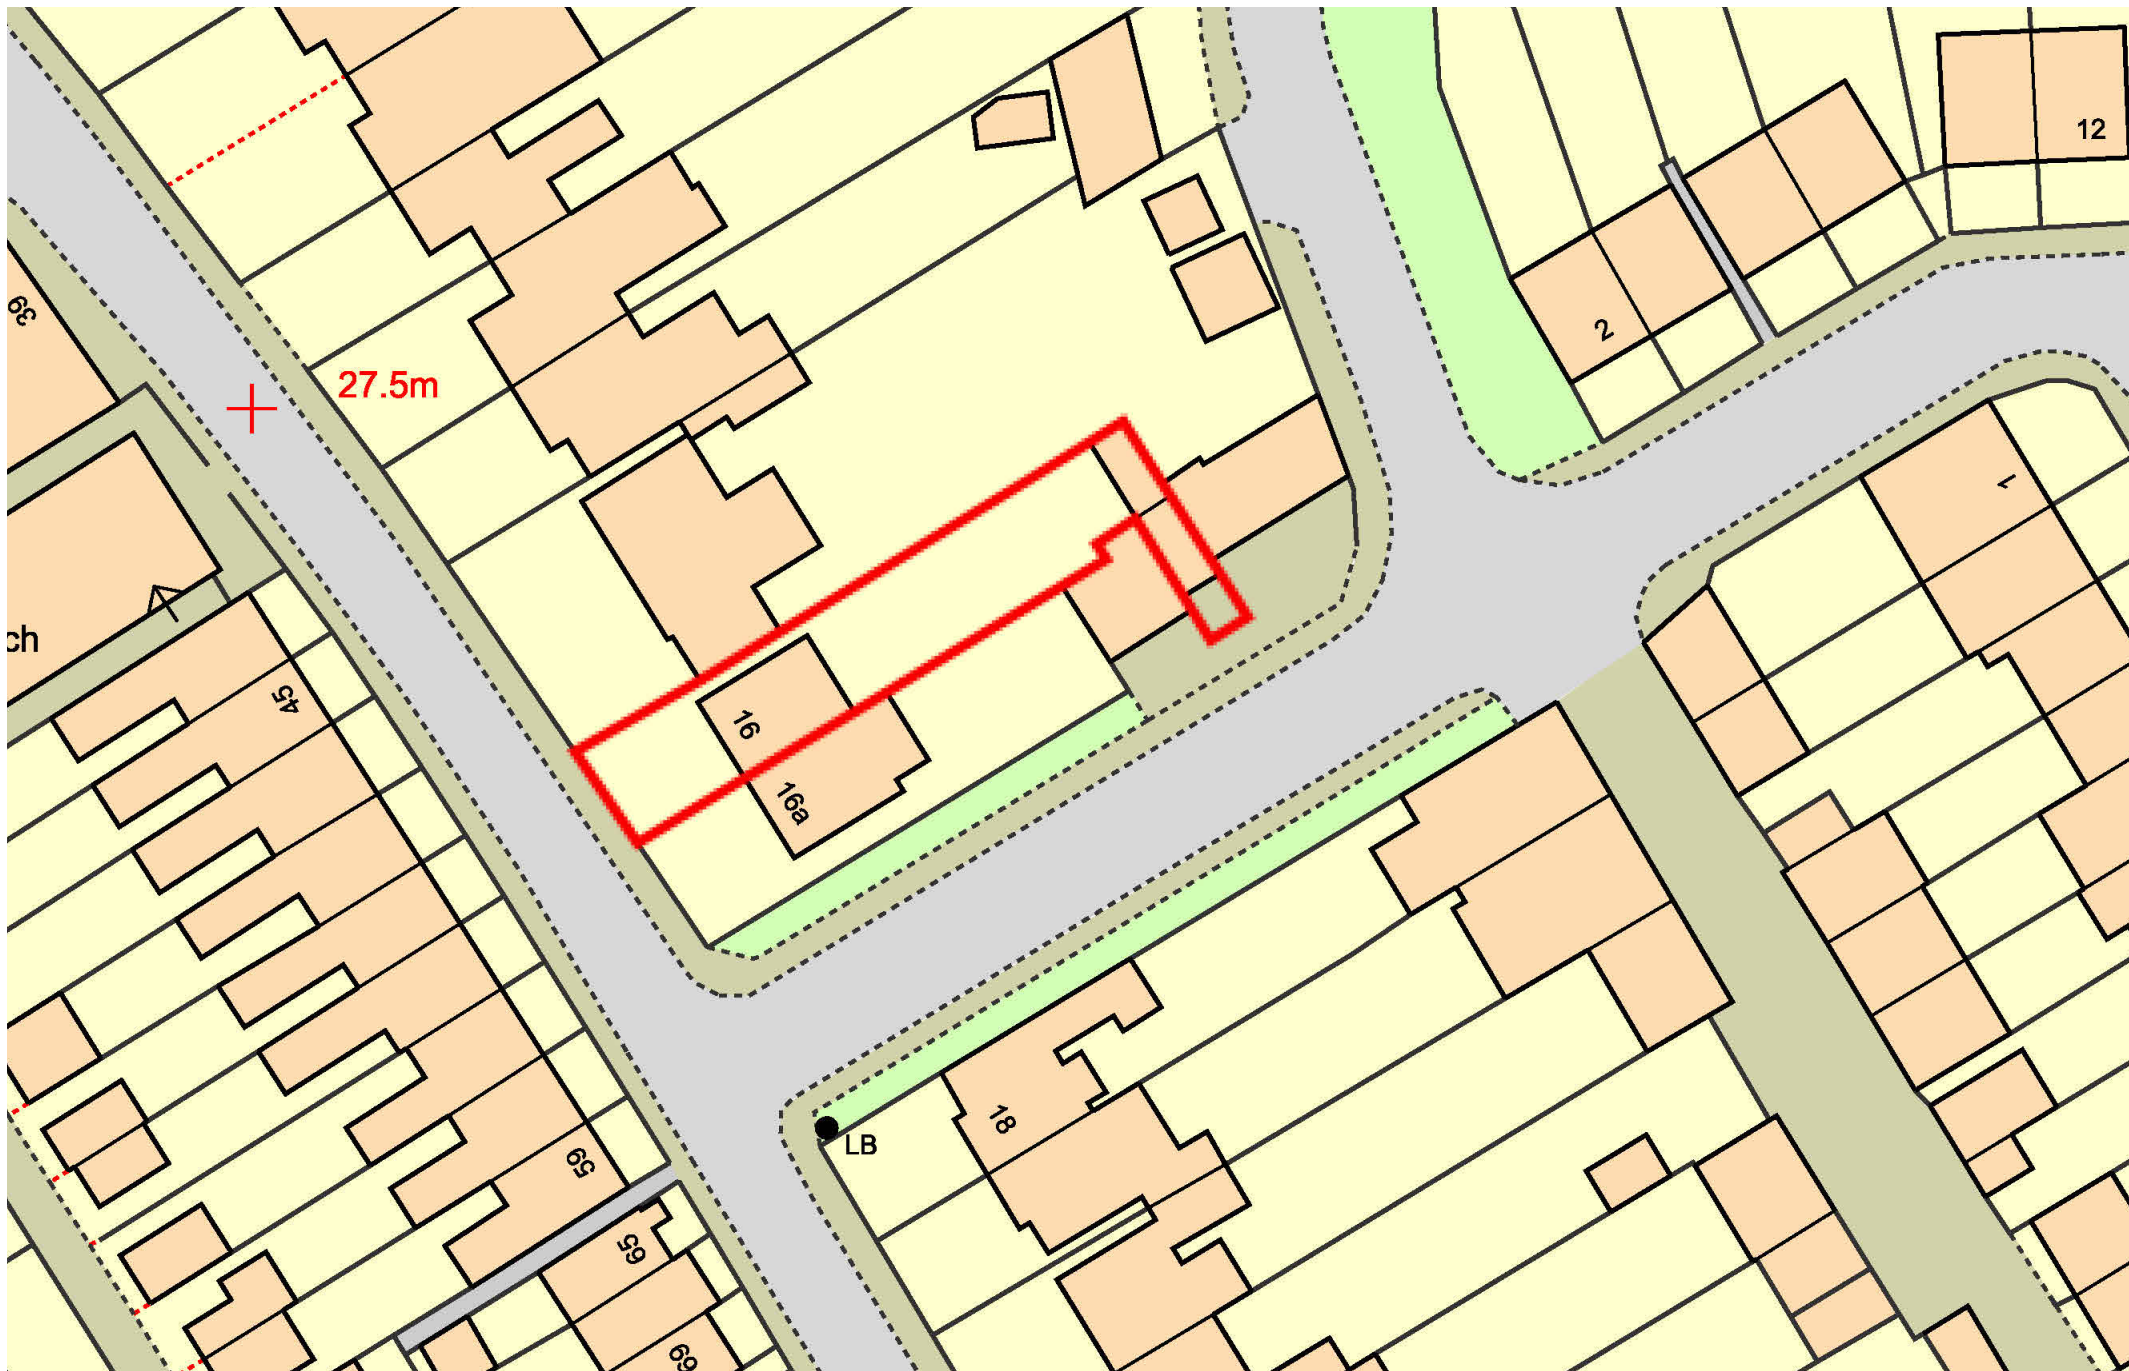

1 EXISTING BLOCK PLAN

1 : 500

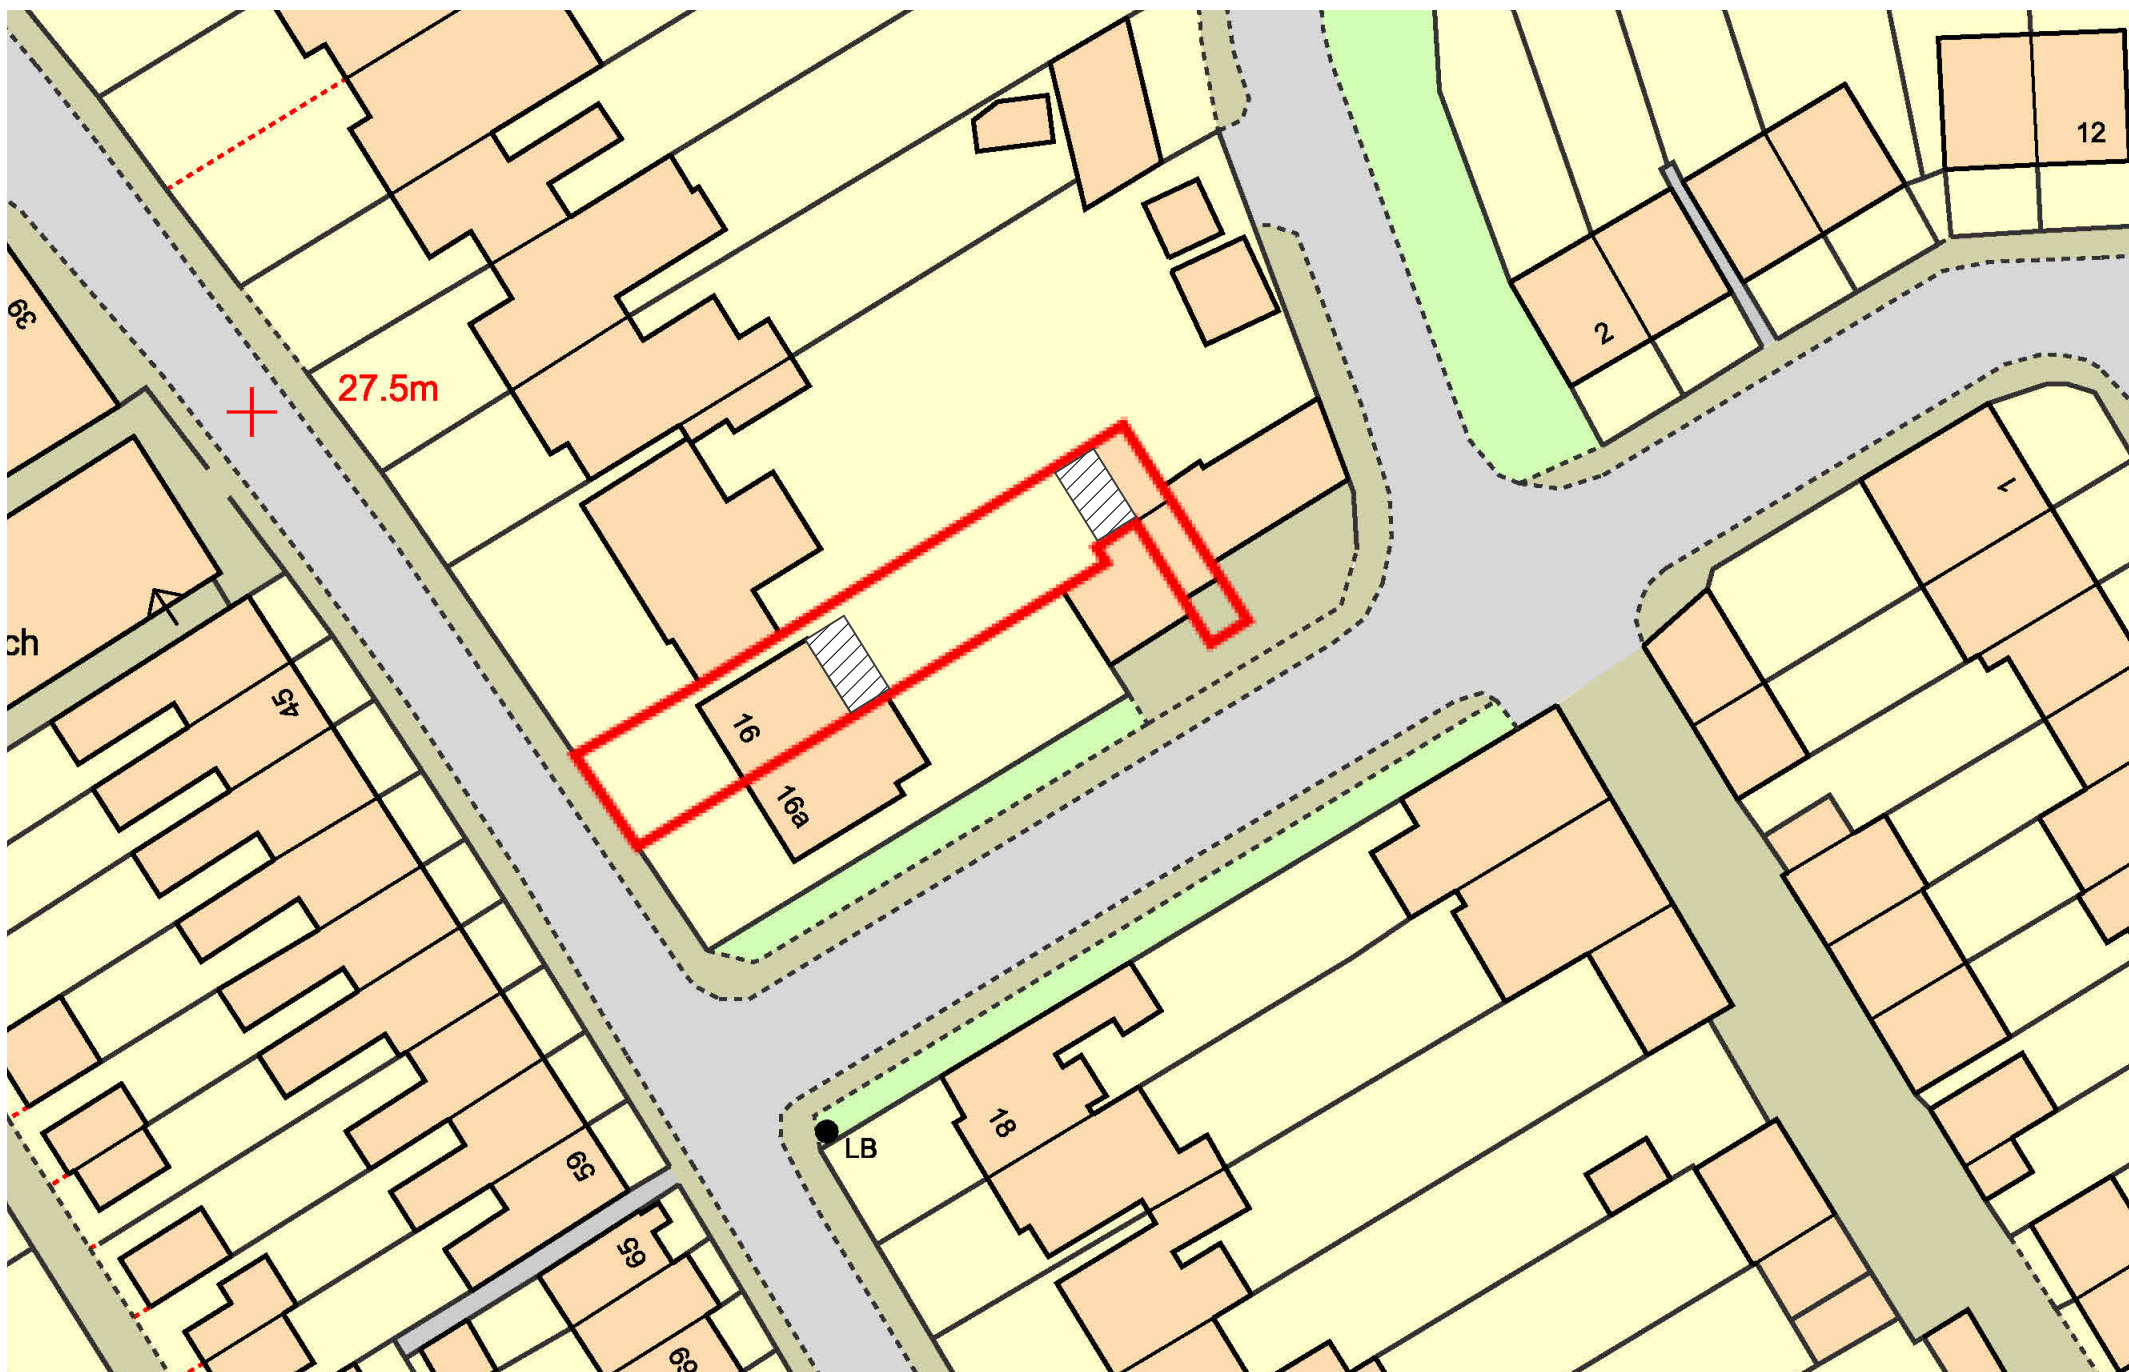

2 PROPOSED BLOCK PLAN

1 : 500

Rev.	Description	Date.

PURPOSE OF ISSUE

PROJECT

16 DOVER ROAD, GRAVESEND

TITLE

EXISTING & PROPOSED BLOCK PLAN

CLIENT

RAKESH KUMAR

DRAWN BY HG	CHECKED BY SP	DATE 05.06.2026
----------------	------------------	--------------------

SCALE (@ A1) 1 : 500	PROJECT NUMBER 202605
-------------------------	--------------------------

DRAWING NUMBER A1.00	REV
-------------------------	-----