



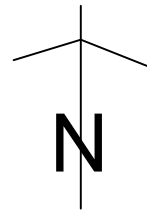

EXISTING BLOCK PLAN
SCALE 1:500

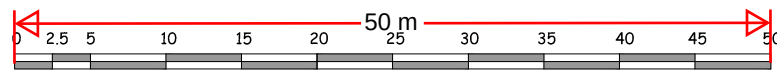

PROPOSED BLOCK PLAN

BSS ARCHITECTURAL SERVICES			
CLIENT		Amerdeep Sahota	
SITE		Milton View Gravesend Kent	
DRAWING TITLE		Existing & Proposed Block Plan	
SCALE		1:500 @A1	
DATE	April 2025	DRAWING NO.	25/03/06