




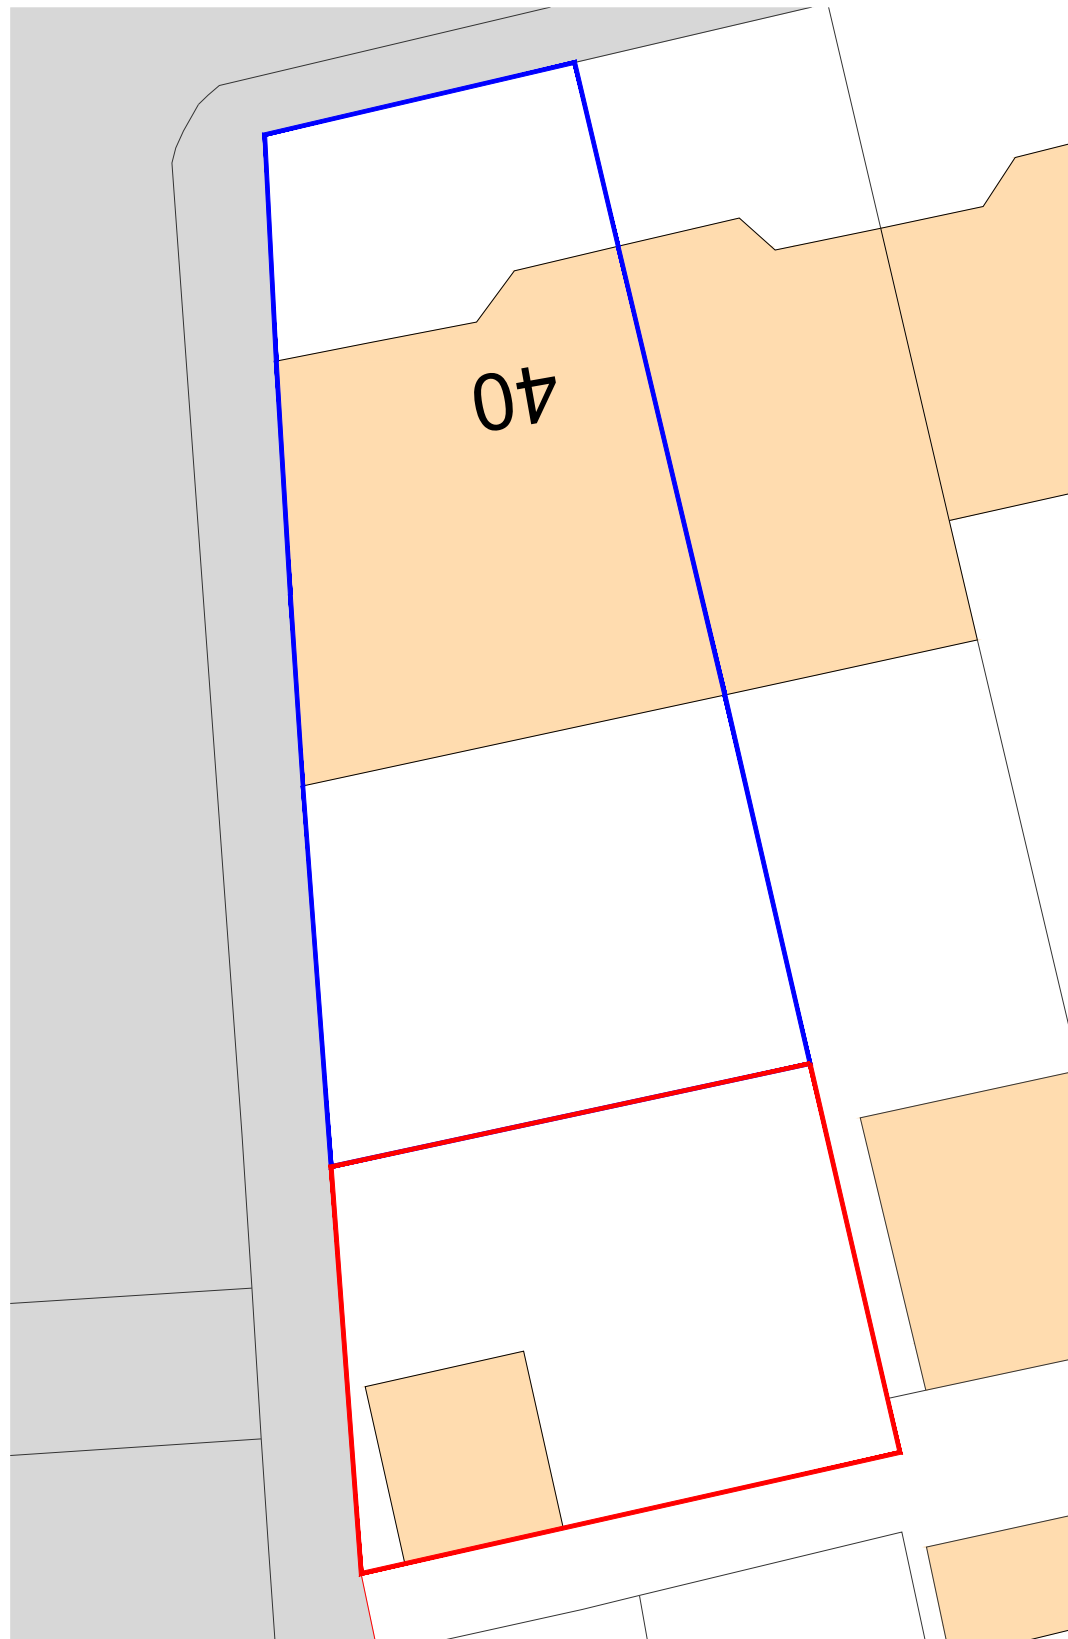


Existing Block Plan
1:200

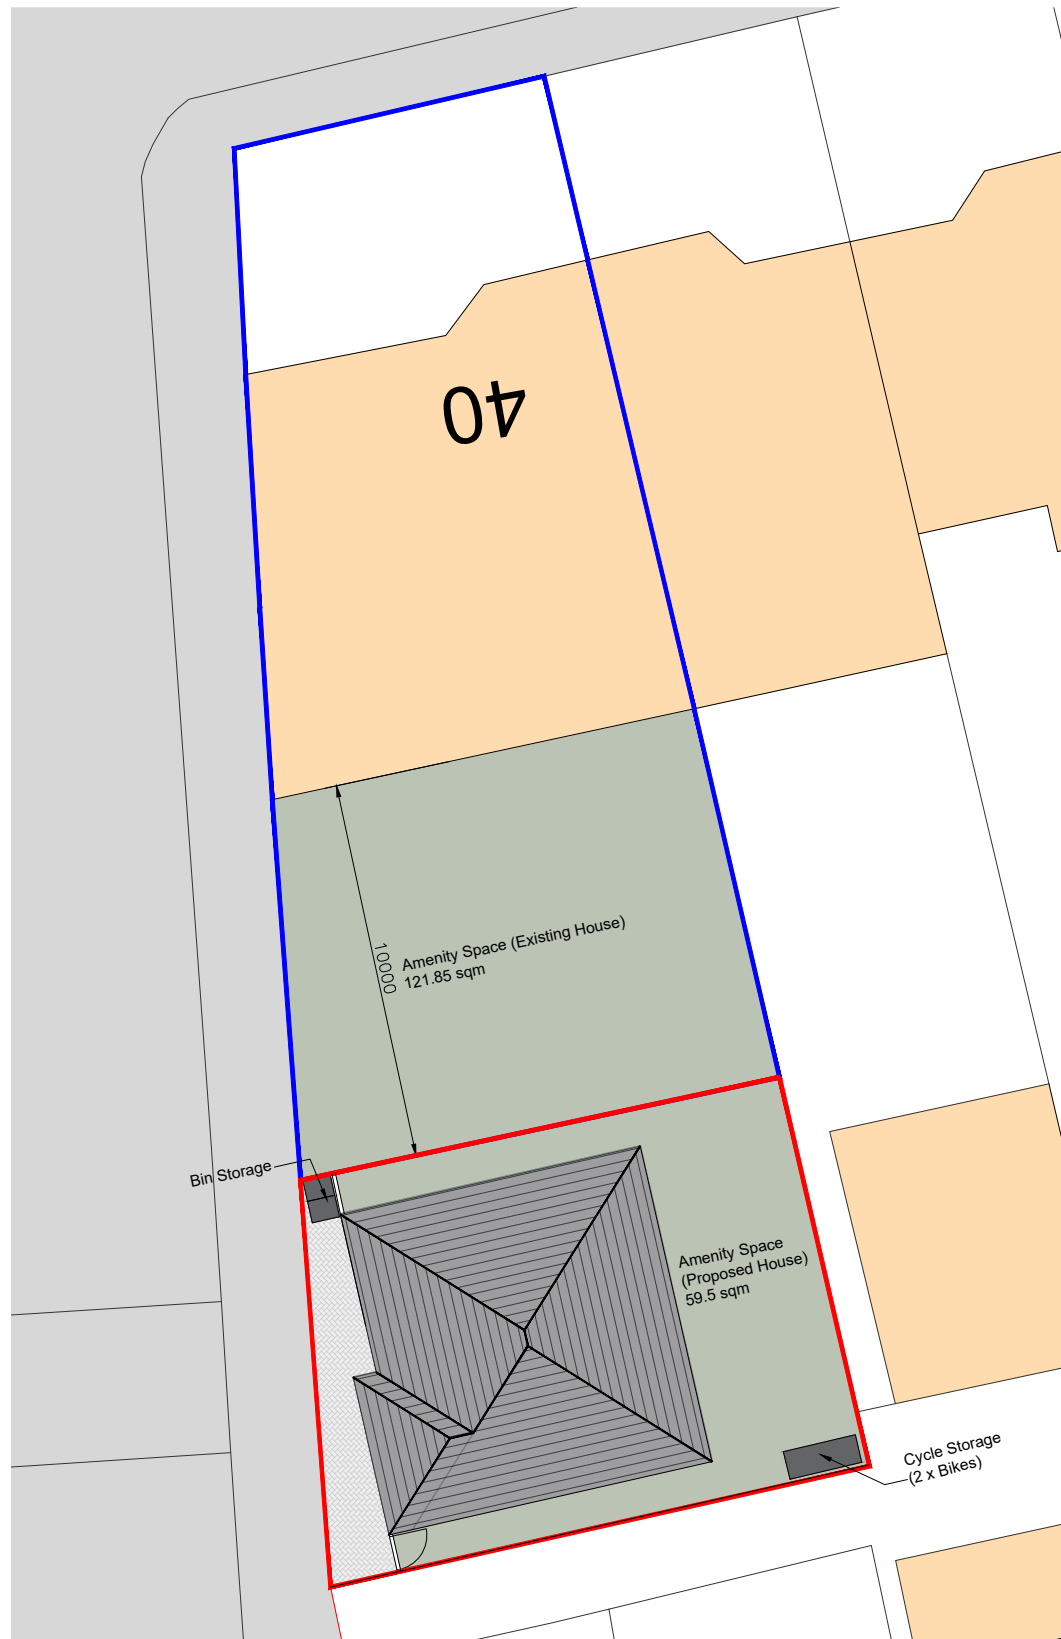

Proposed Block Plan
1:200

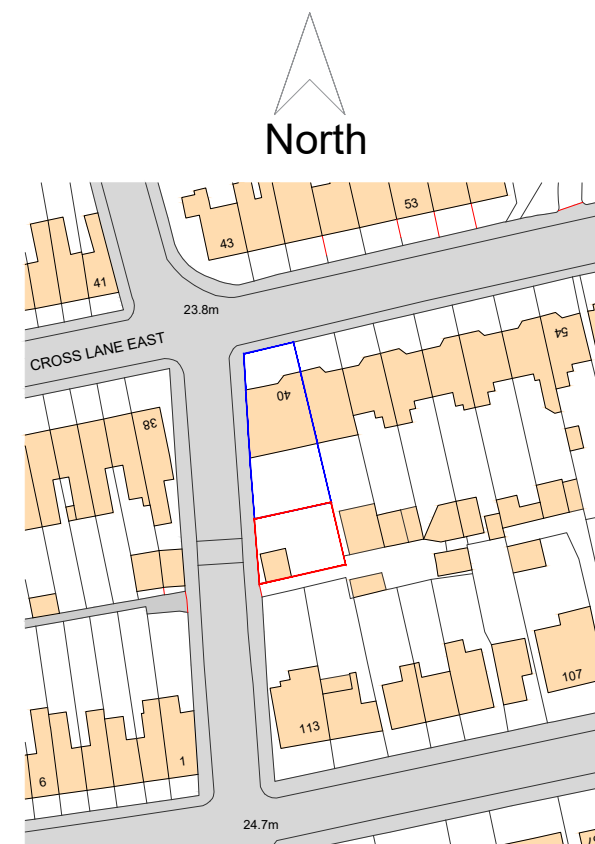

Site Location Plan
1:1250

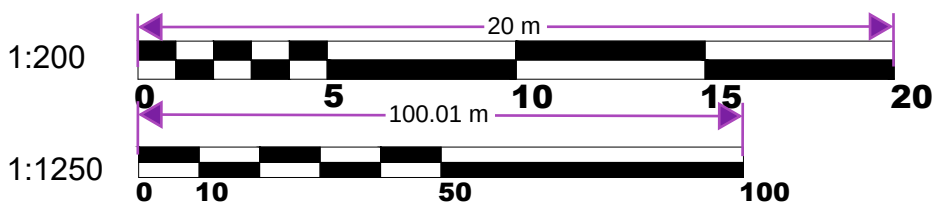

e - info@dreamdesigndevelop.co.uk
m - 07500444330

Site:
40 Cross Lane East
Gravesend
DA12 5HB

Title:
Location Plan
Existing Block Plan
Proposed Block Plan

Scale at A3:

1:1250, 1:200

Drawing no.:
001

Date:

04/05/2025

Revision:

A