


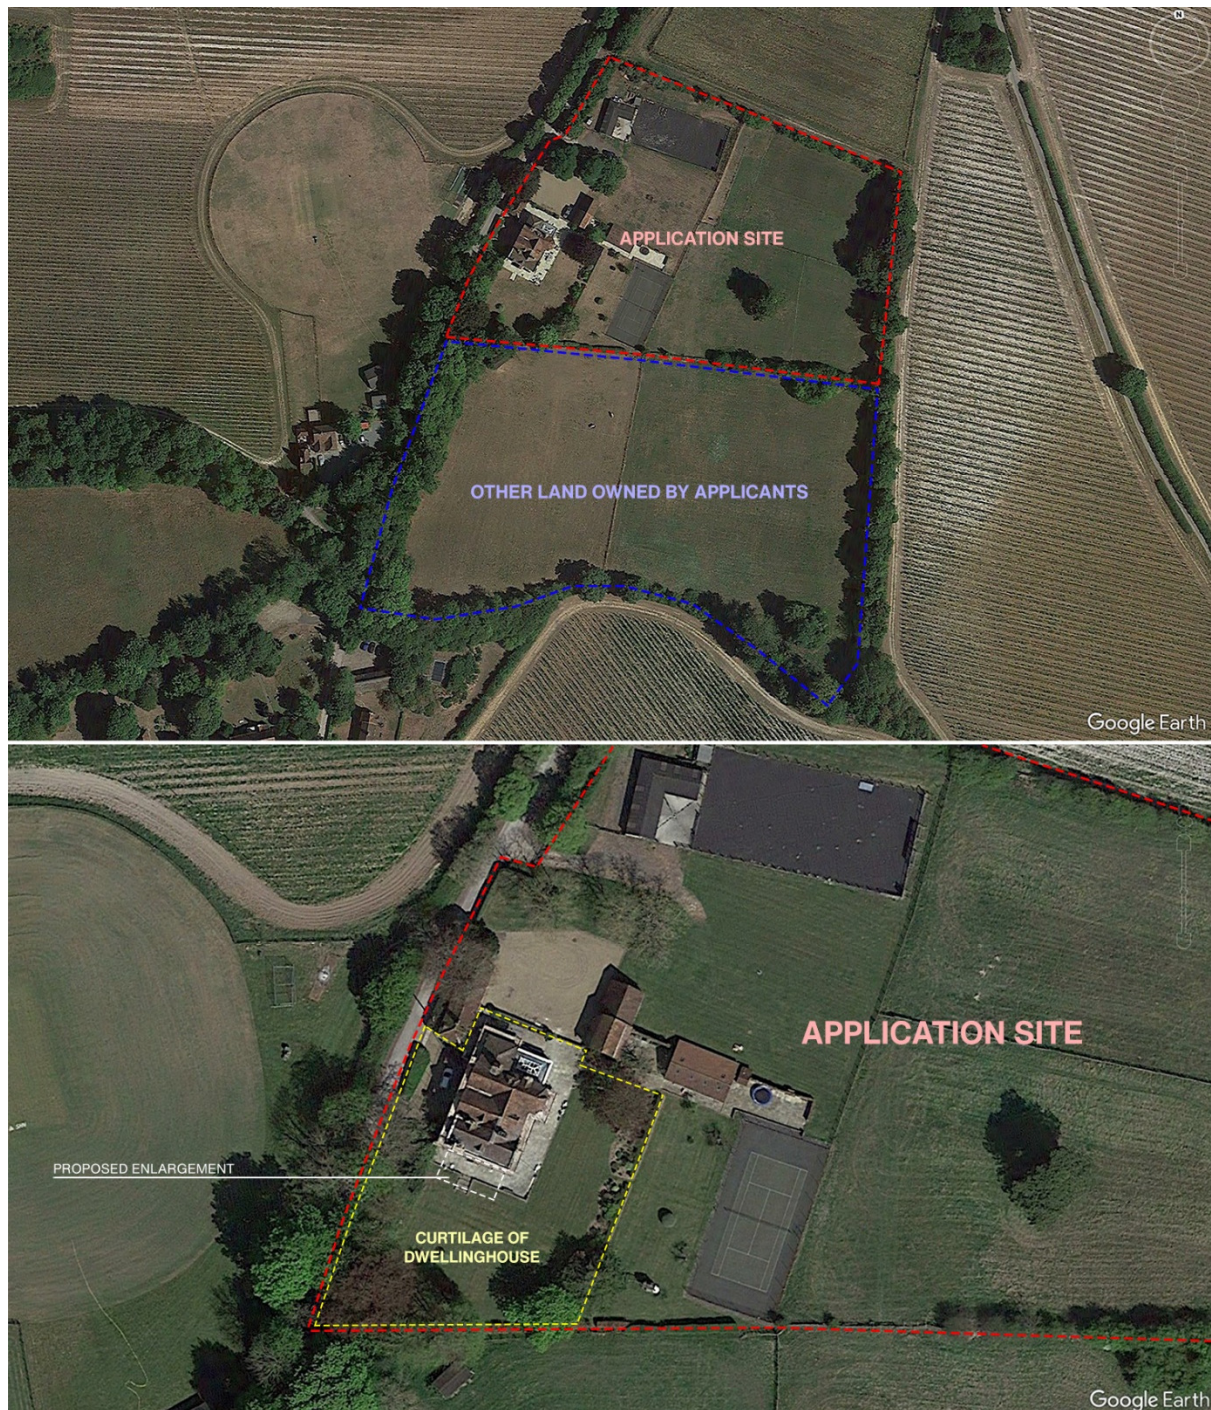

DWELLINGHOUSE CURTILAGE ASSESSMENT

The proposed side extension is depicted in relation to both the curtilage of the dwellinghouse and the application site as a whole.

It is worth noting that the side section of the garden is more expansive than the rear garden, providing enhanced visual shielding and reduced exposure to surrounding views (compared to, for example, an extension erected under permitted development at the rear of the dwellinghouse).