


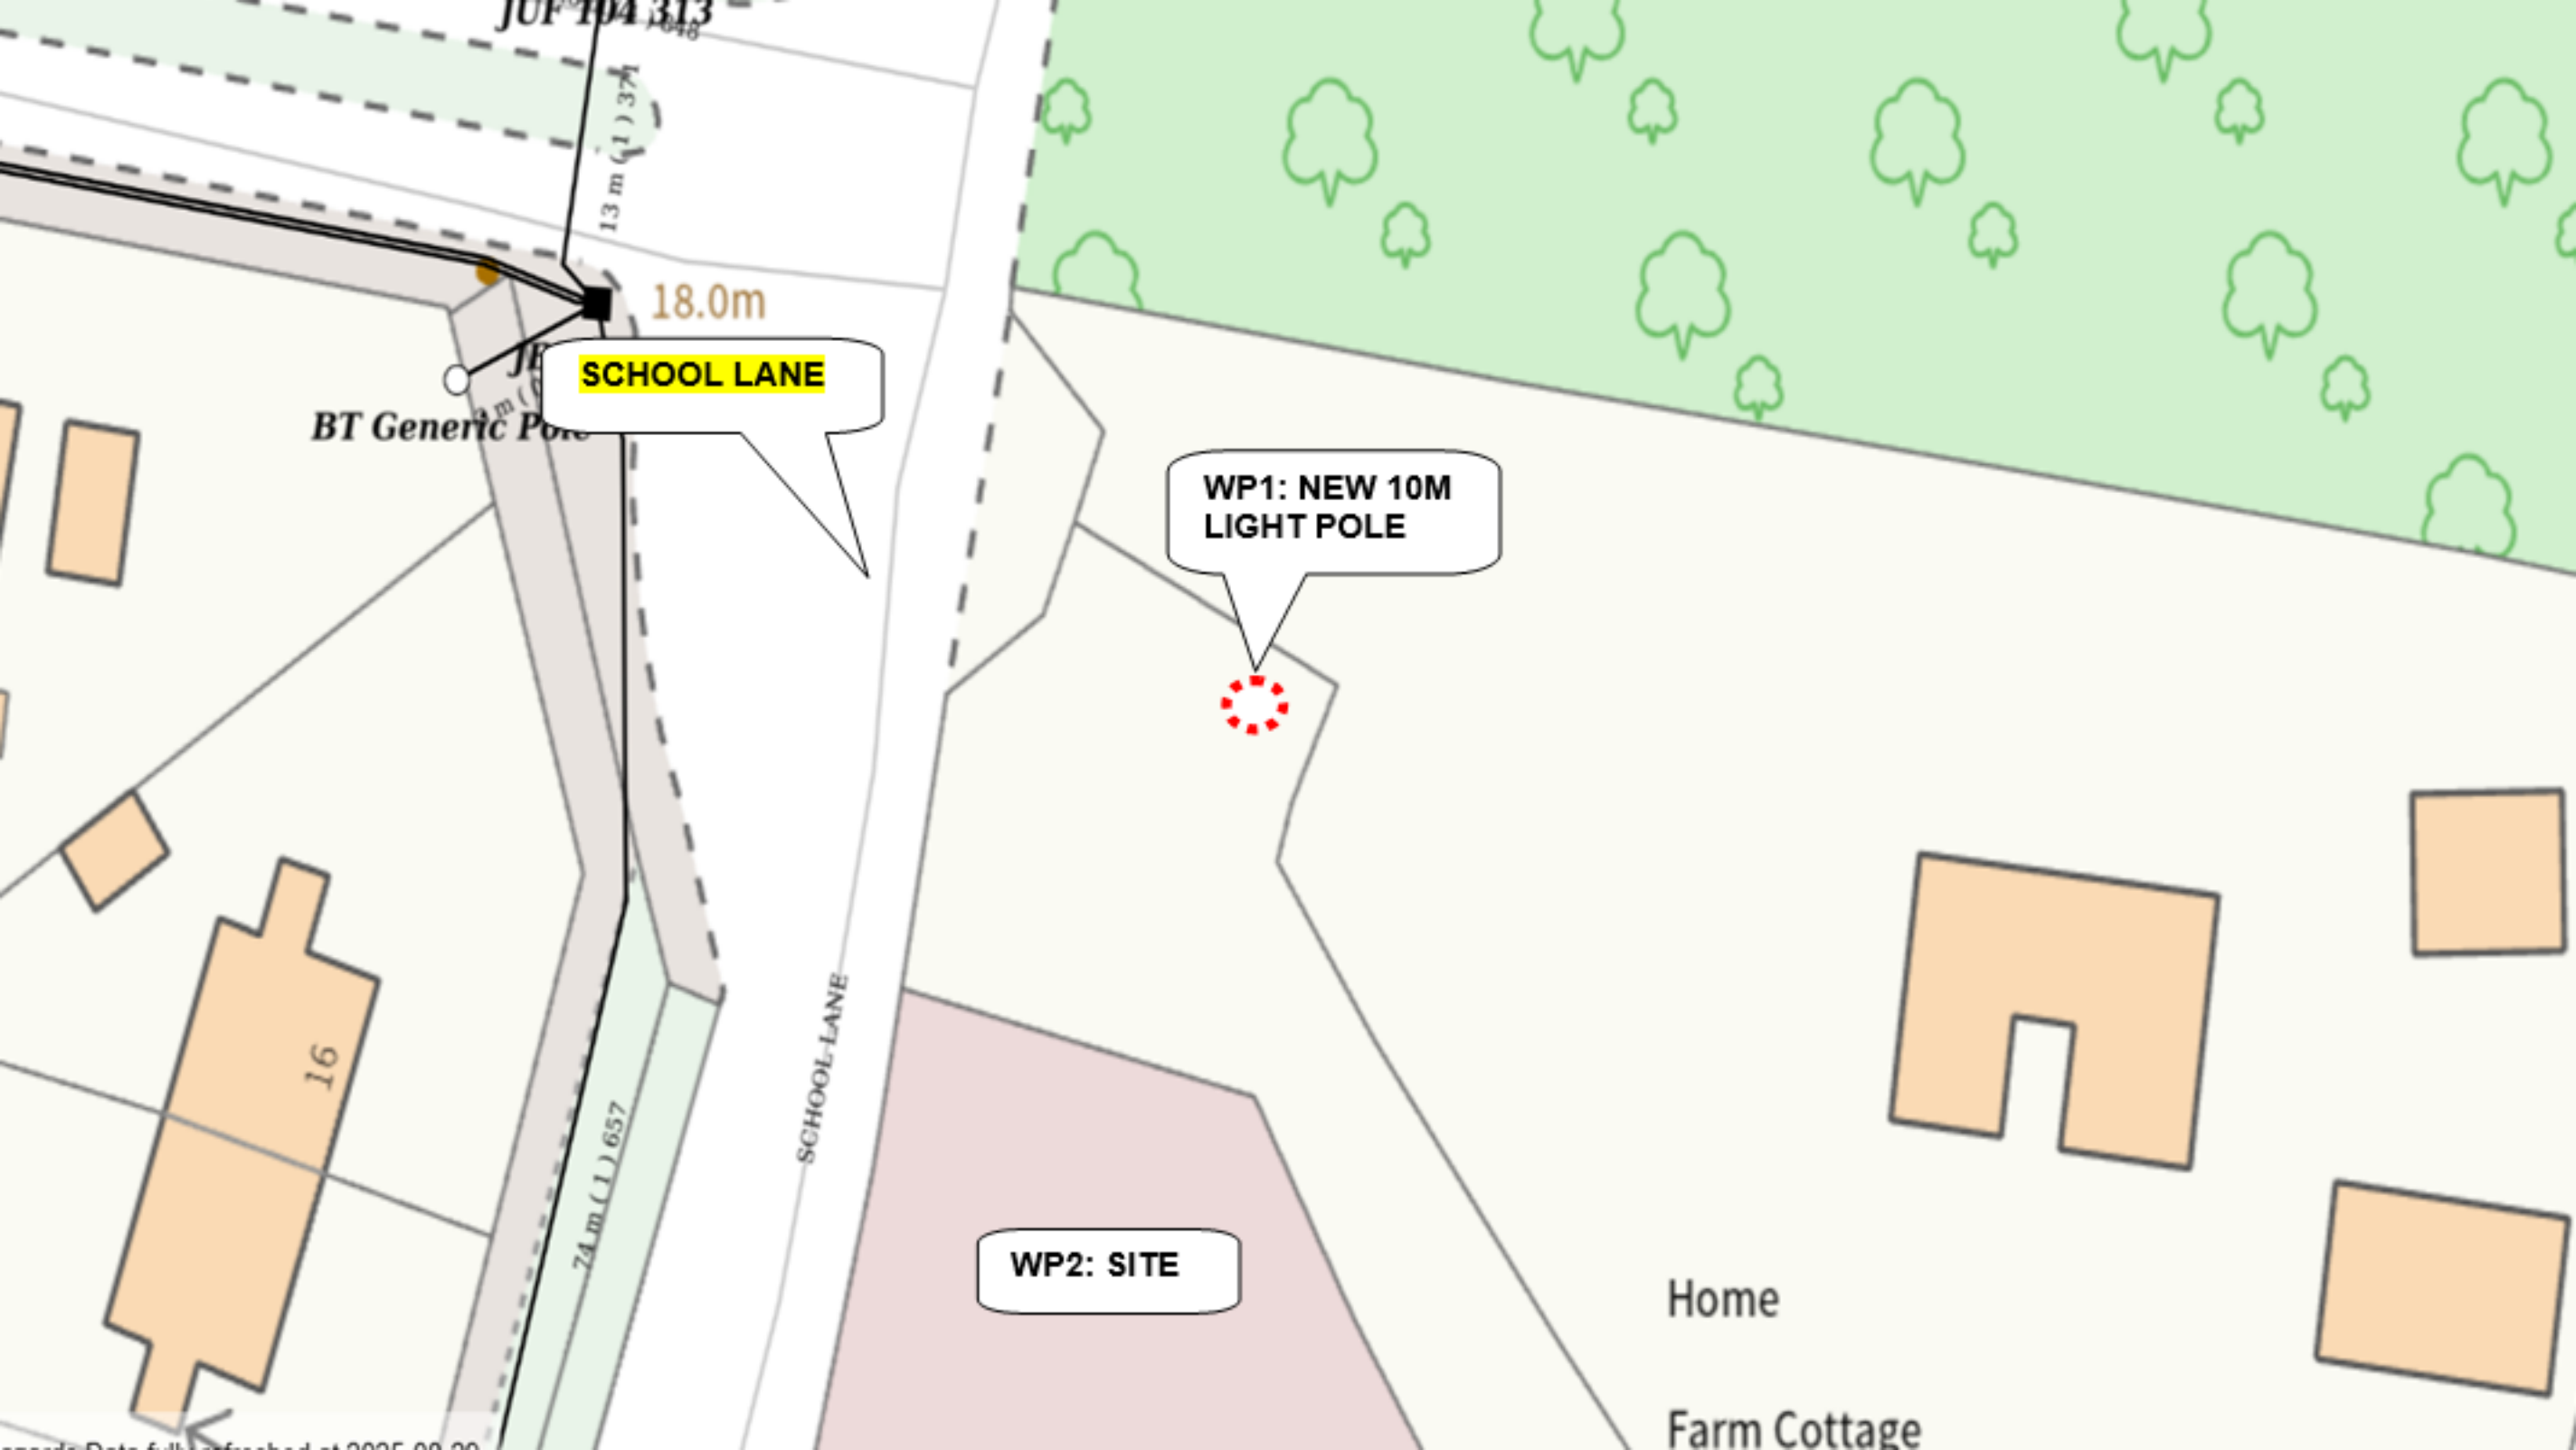

JUF 104 313

13 m (1) 374

18.0m

SCHOOL LANE

BT Generic Pole

WP1: NEW 10M
LIGHT POLE

WP2: SITE

16

74 m (1) 657

SCHOOL LANE

Home

Farm Cottage