



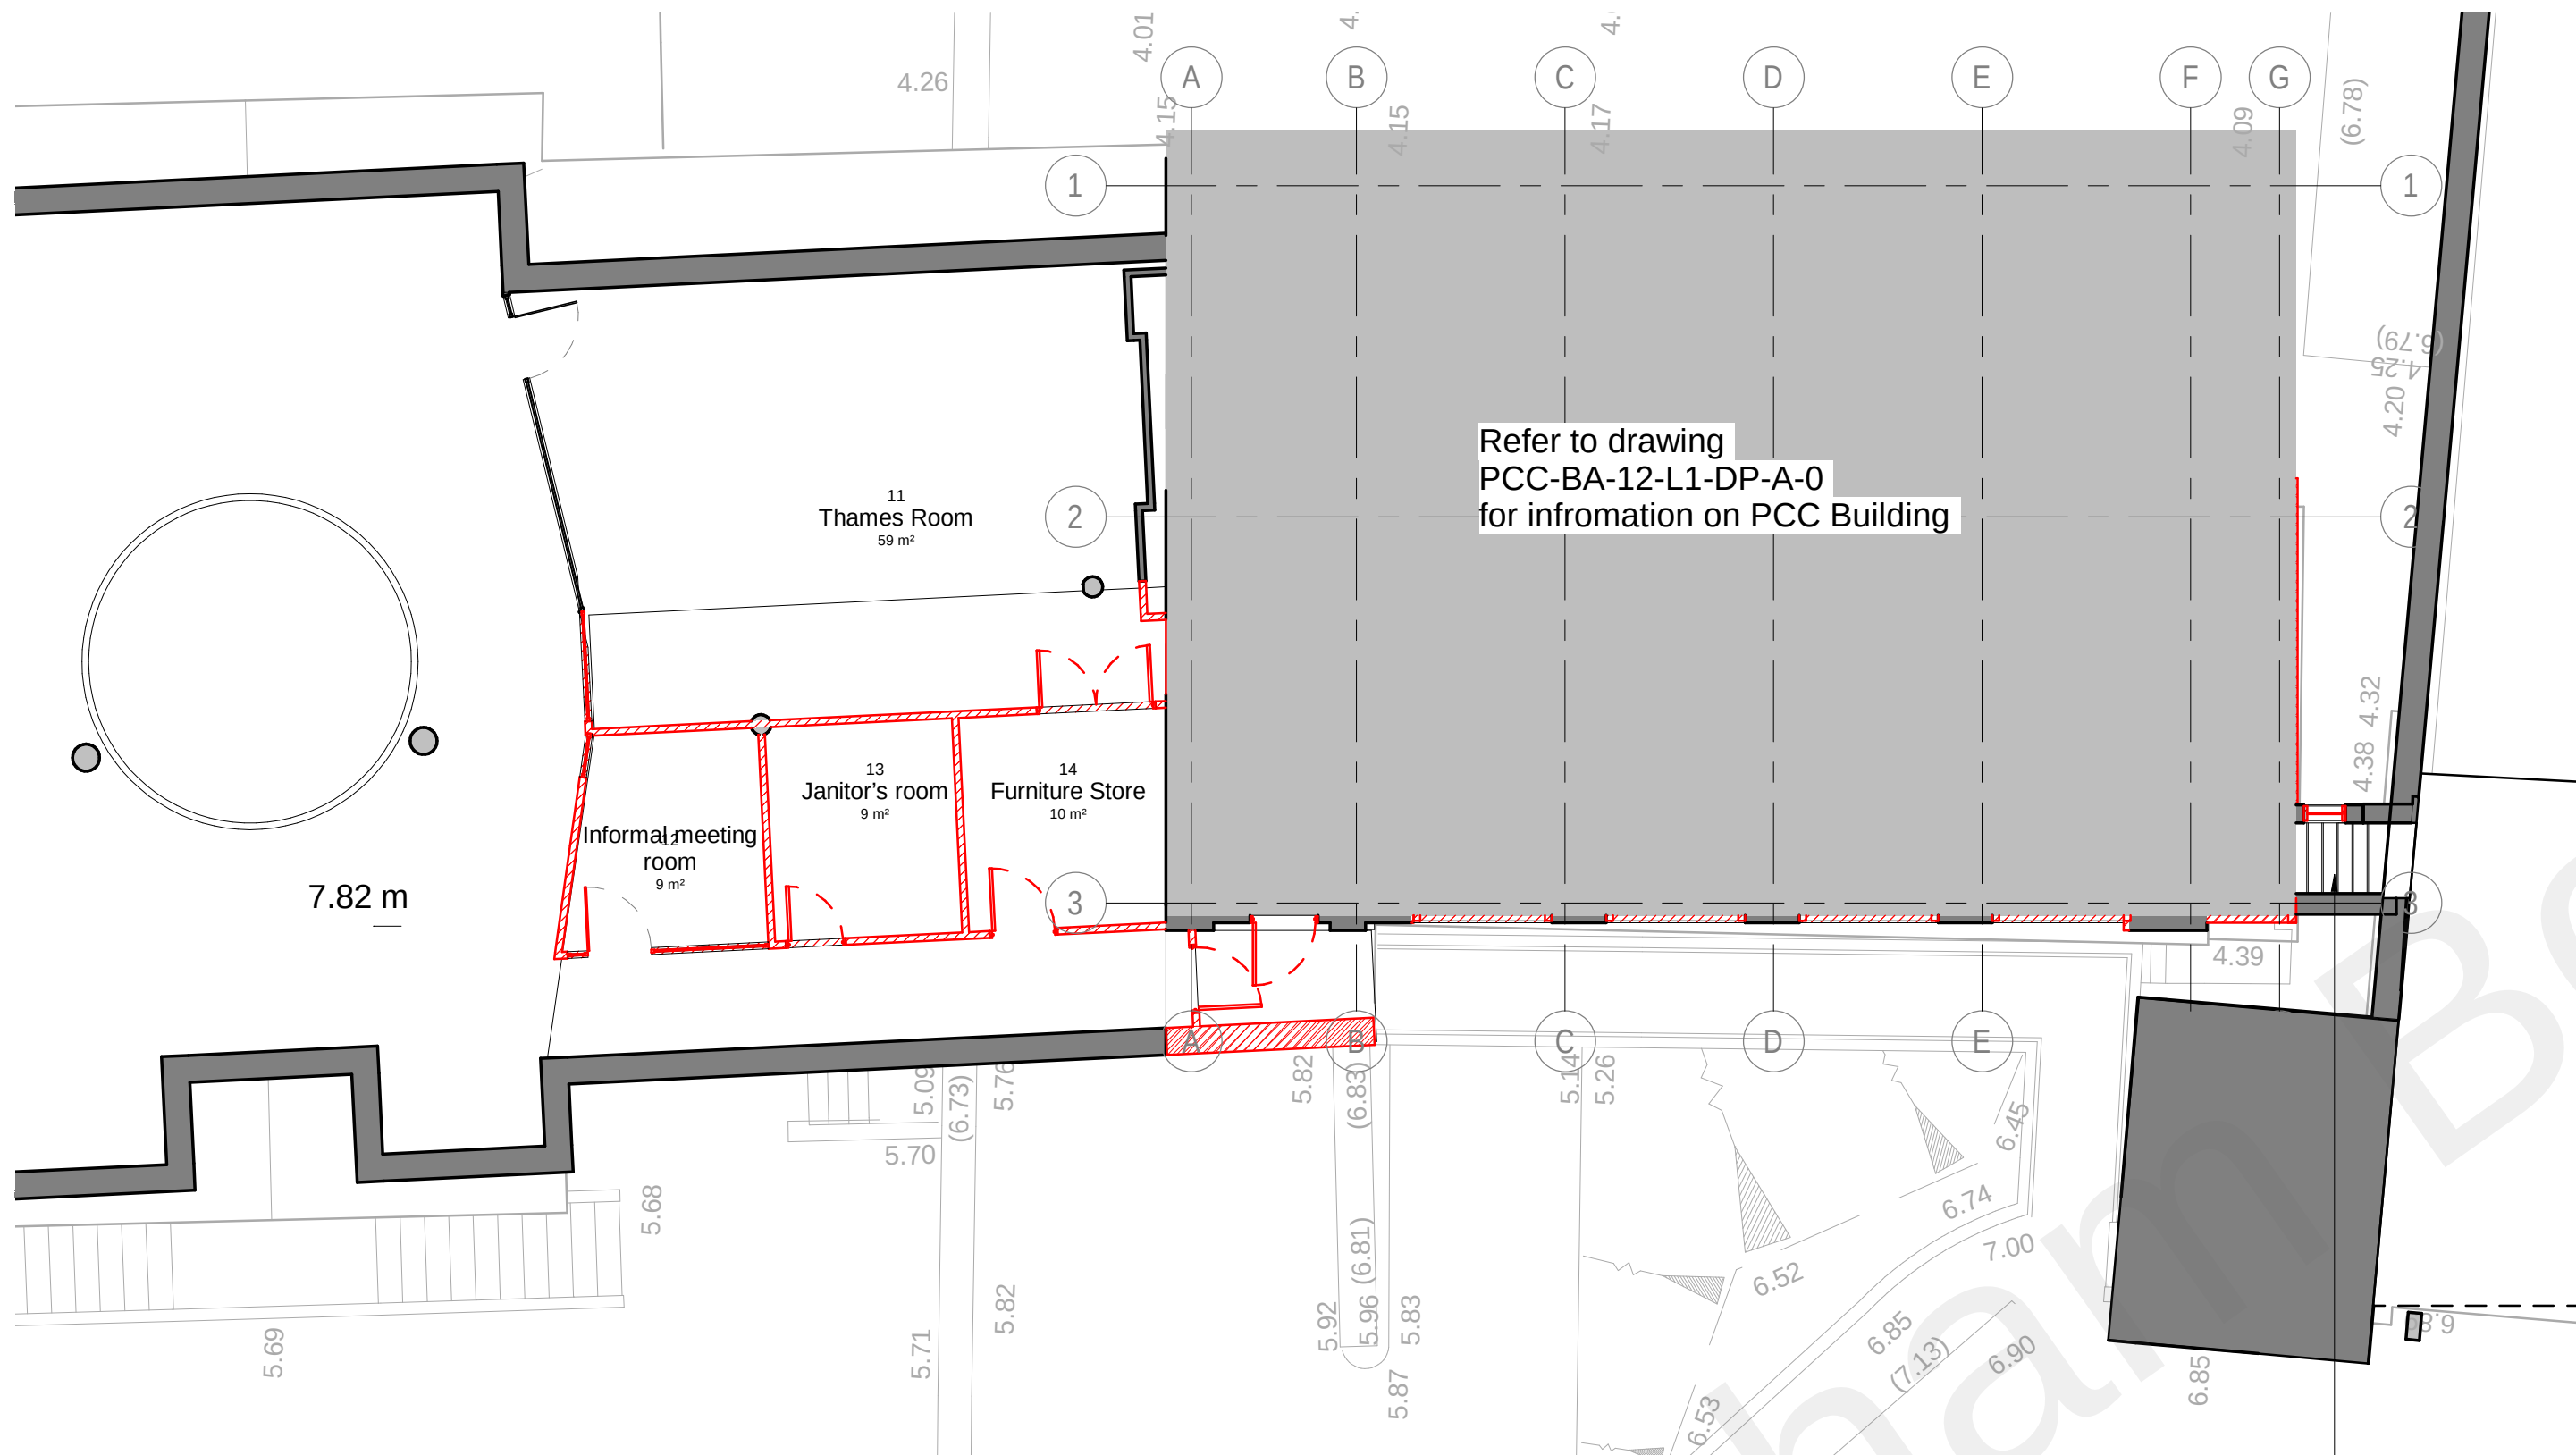

1 Link Building - Level 1
1 : 100

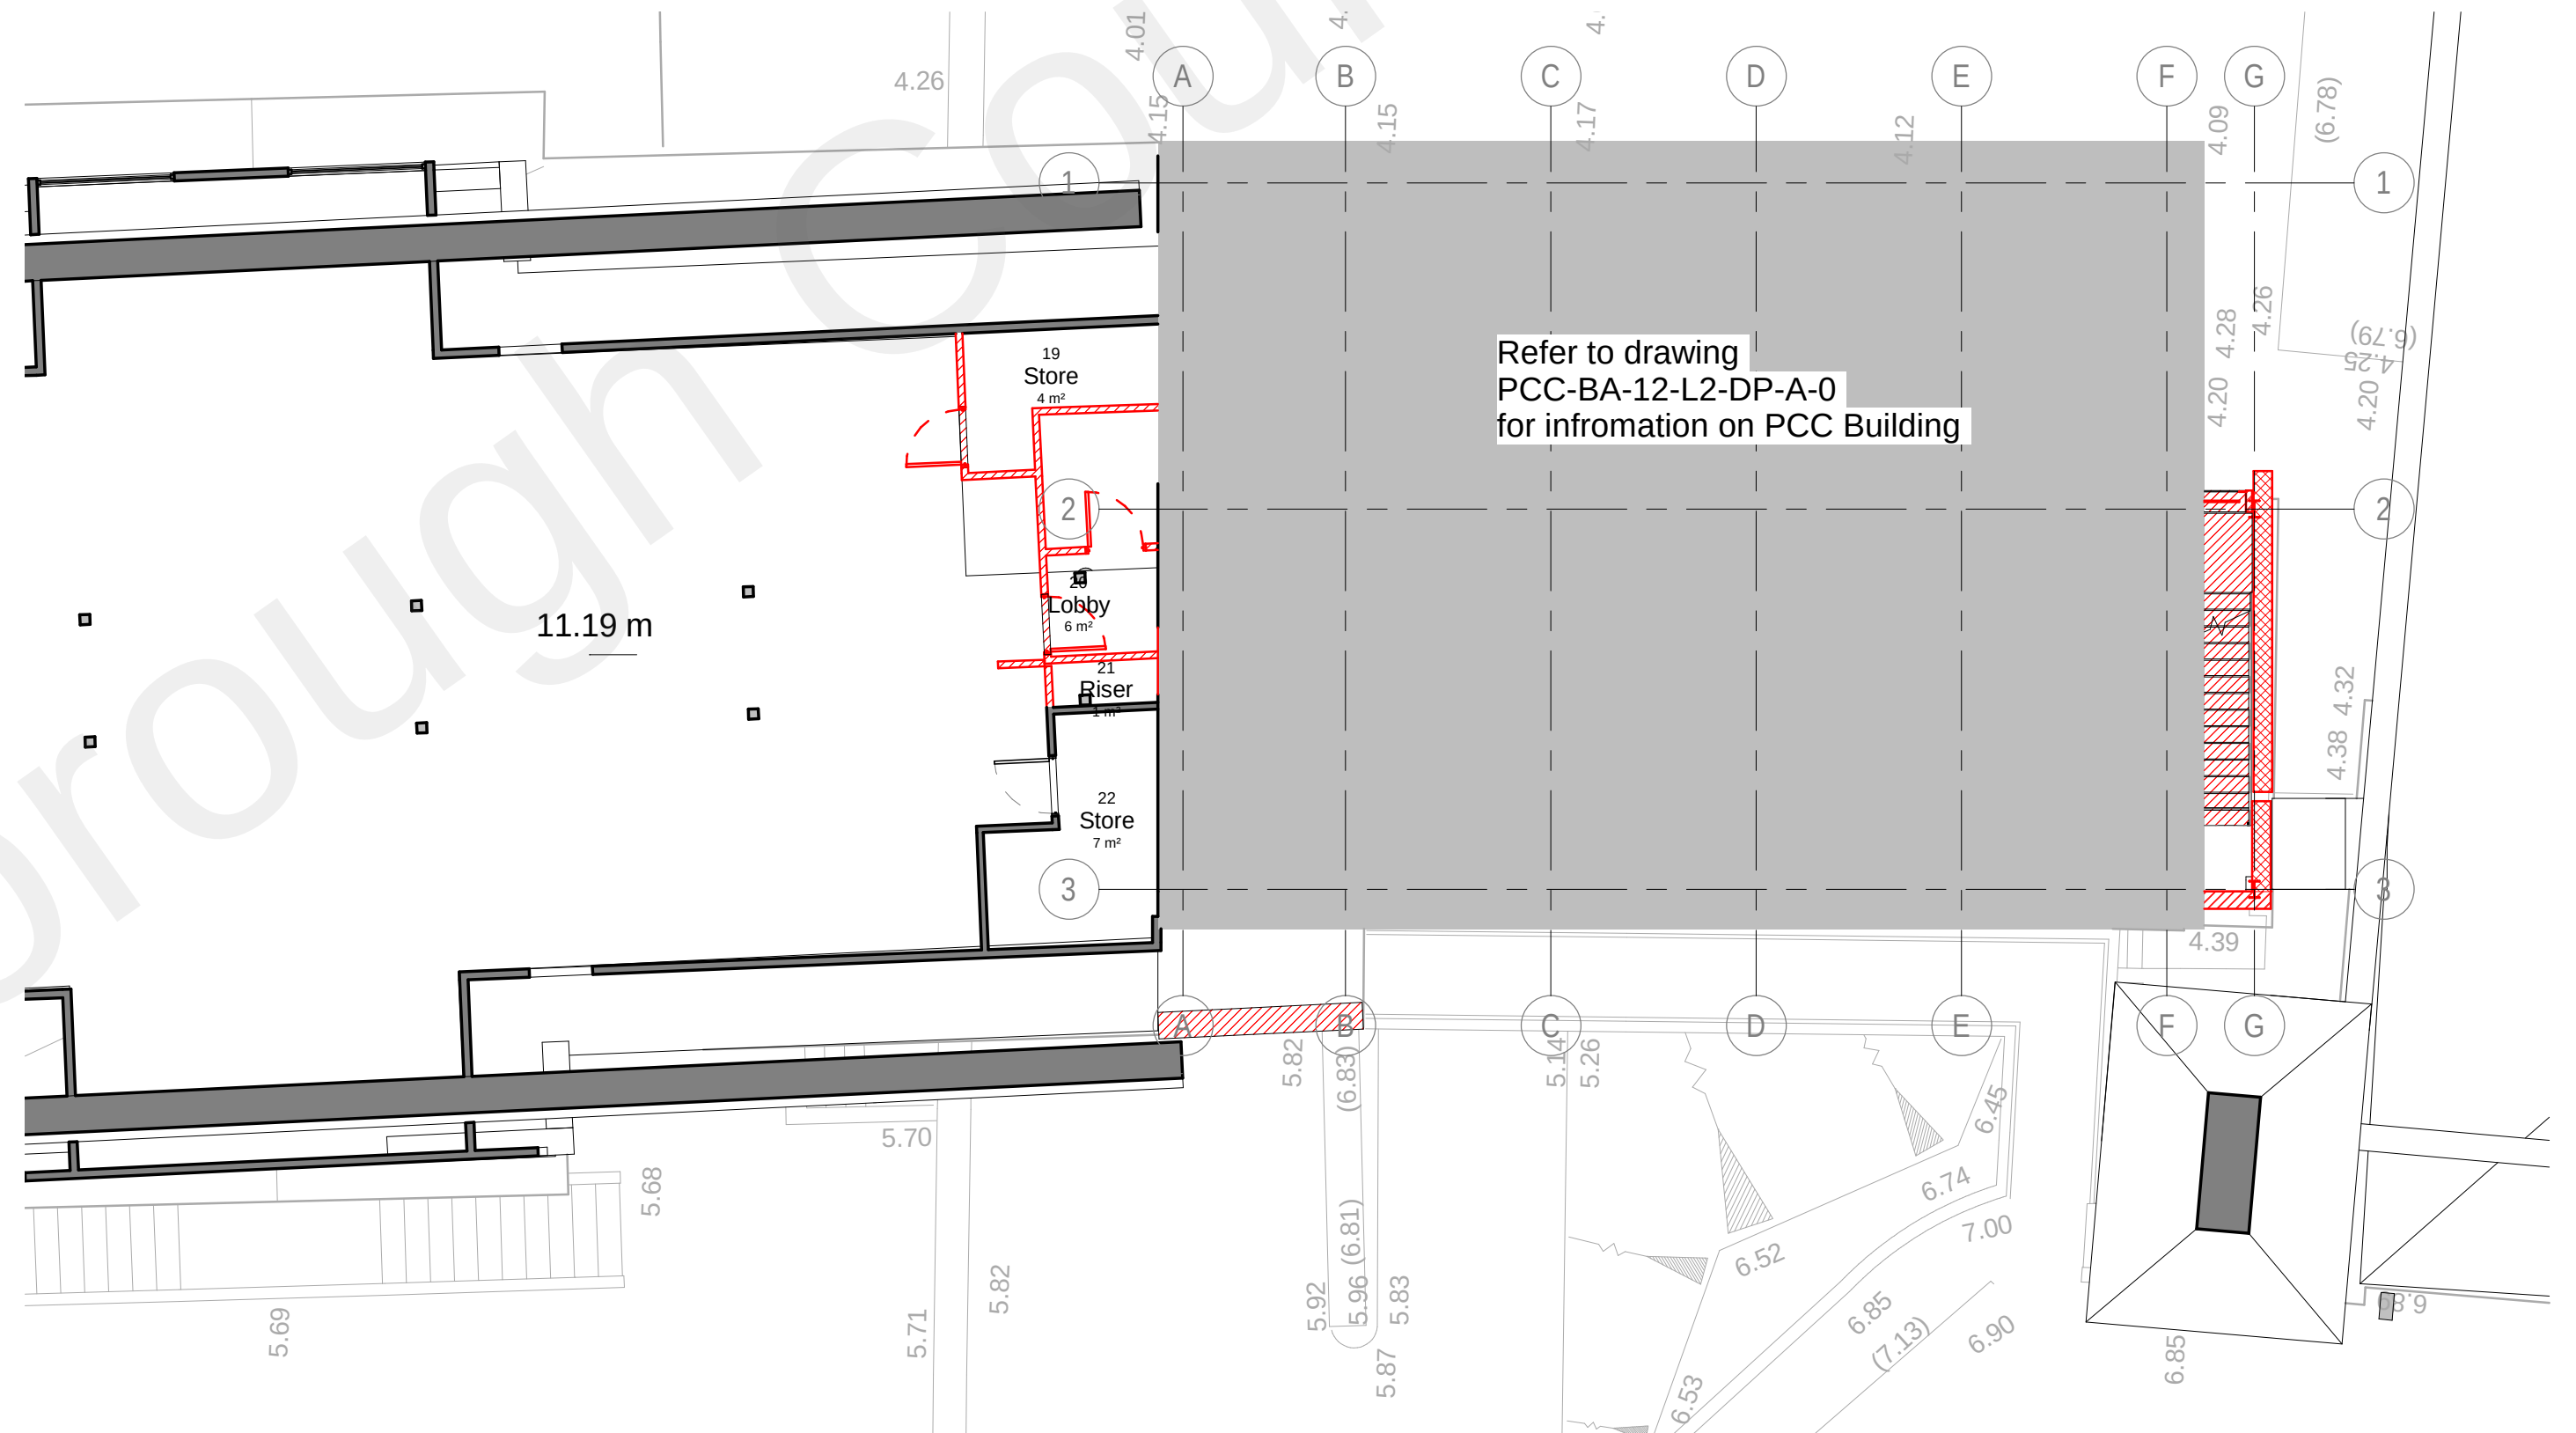

2 Link Building - Level 2
1 : 100

Existing connection to pier to be maintained see listed building information for details