

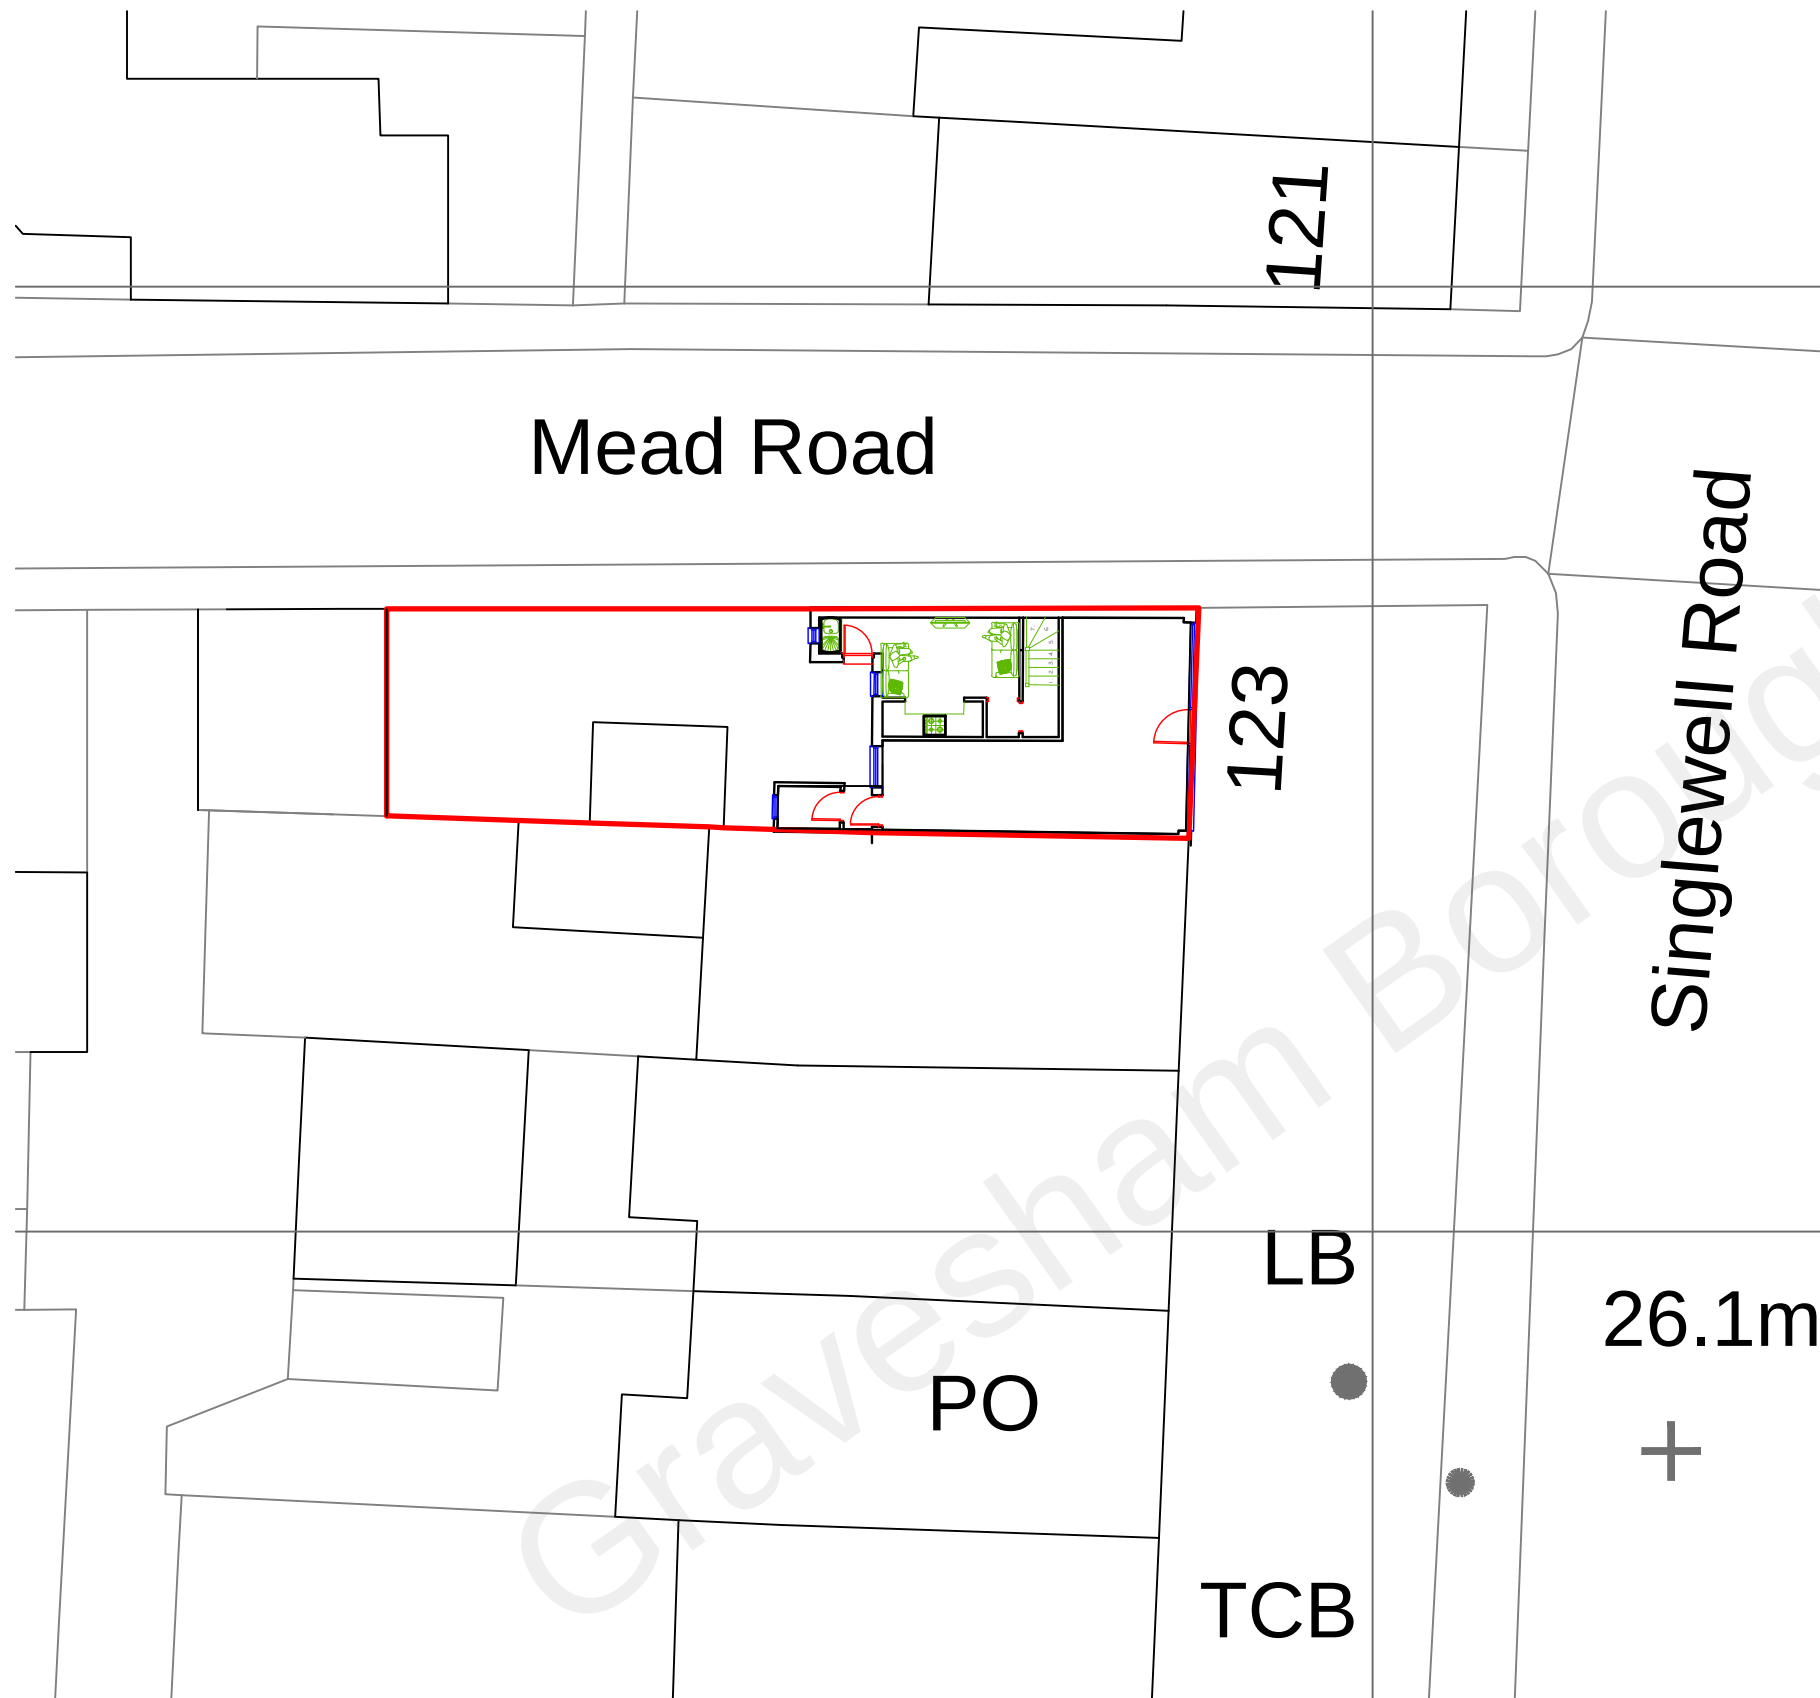
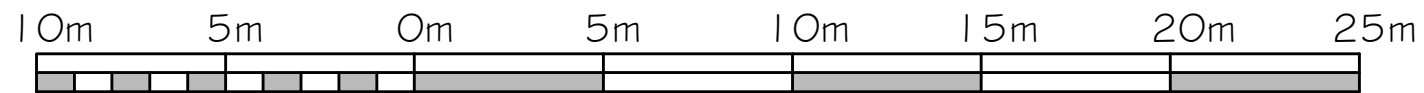


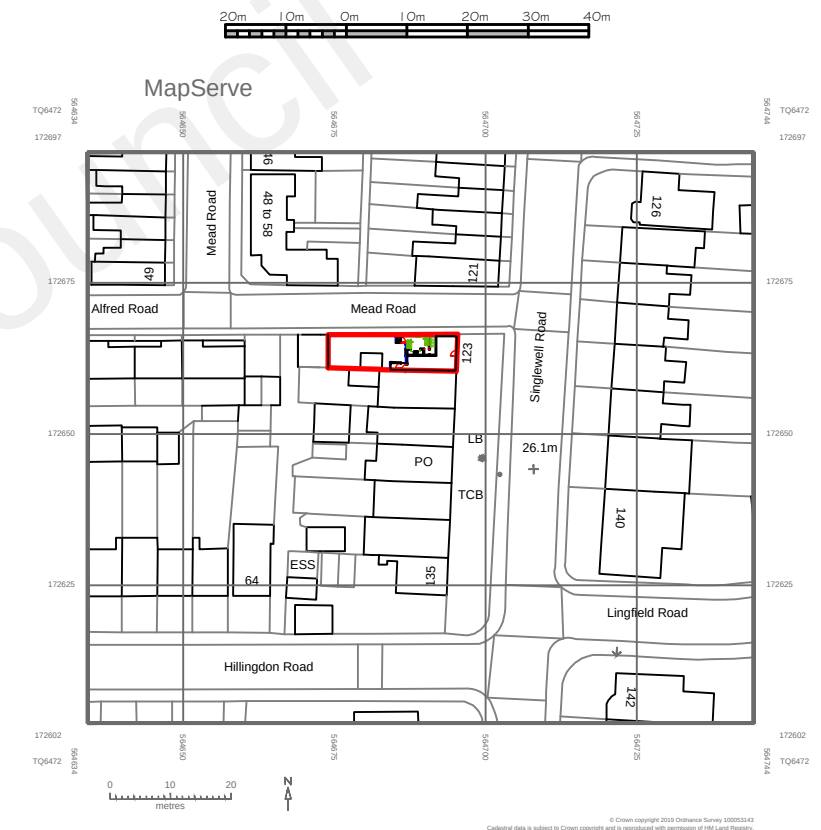

Existing Block Plan - Scale 1:200

Proposed Part Single Storey Rear Extension to form a One Bedroom One person flat & Part Two Storey Extension & Alterations to Existing Flat Arrangement to provide two bedroom three person flat & Retention of Existing shop at 123 Singlewell Road, Gravesend, Kent DA11 7QA

DO NOT SCALE
These drawings and designs are the
copyright of
SEVENCROFT LTD.

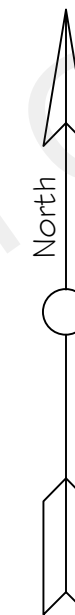

Existing Site Location Plan - Scale 1:1250

CORPORATE ARCHITECTURE
& DESIGN GROUP



SEVENCROFT LTD.

277 Canterbury Road, Kennington
Ashford, Kent TN24 9QW
Tel / Fax : 01233 625553
e-mail : sevincroft@hotmail.co.uk

Date July 2021

Drawing No.2021/47/01 @A3