



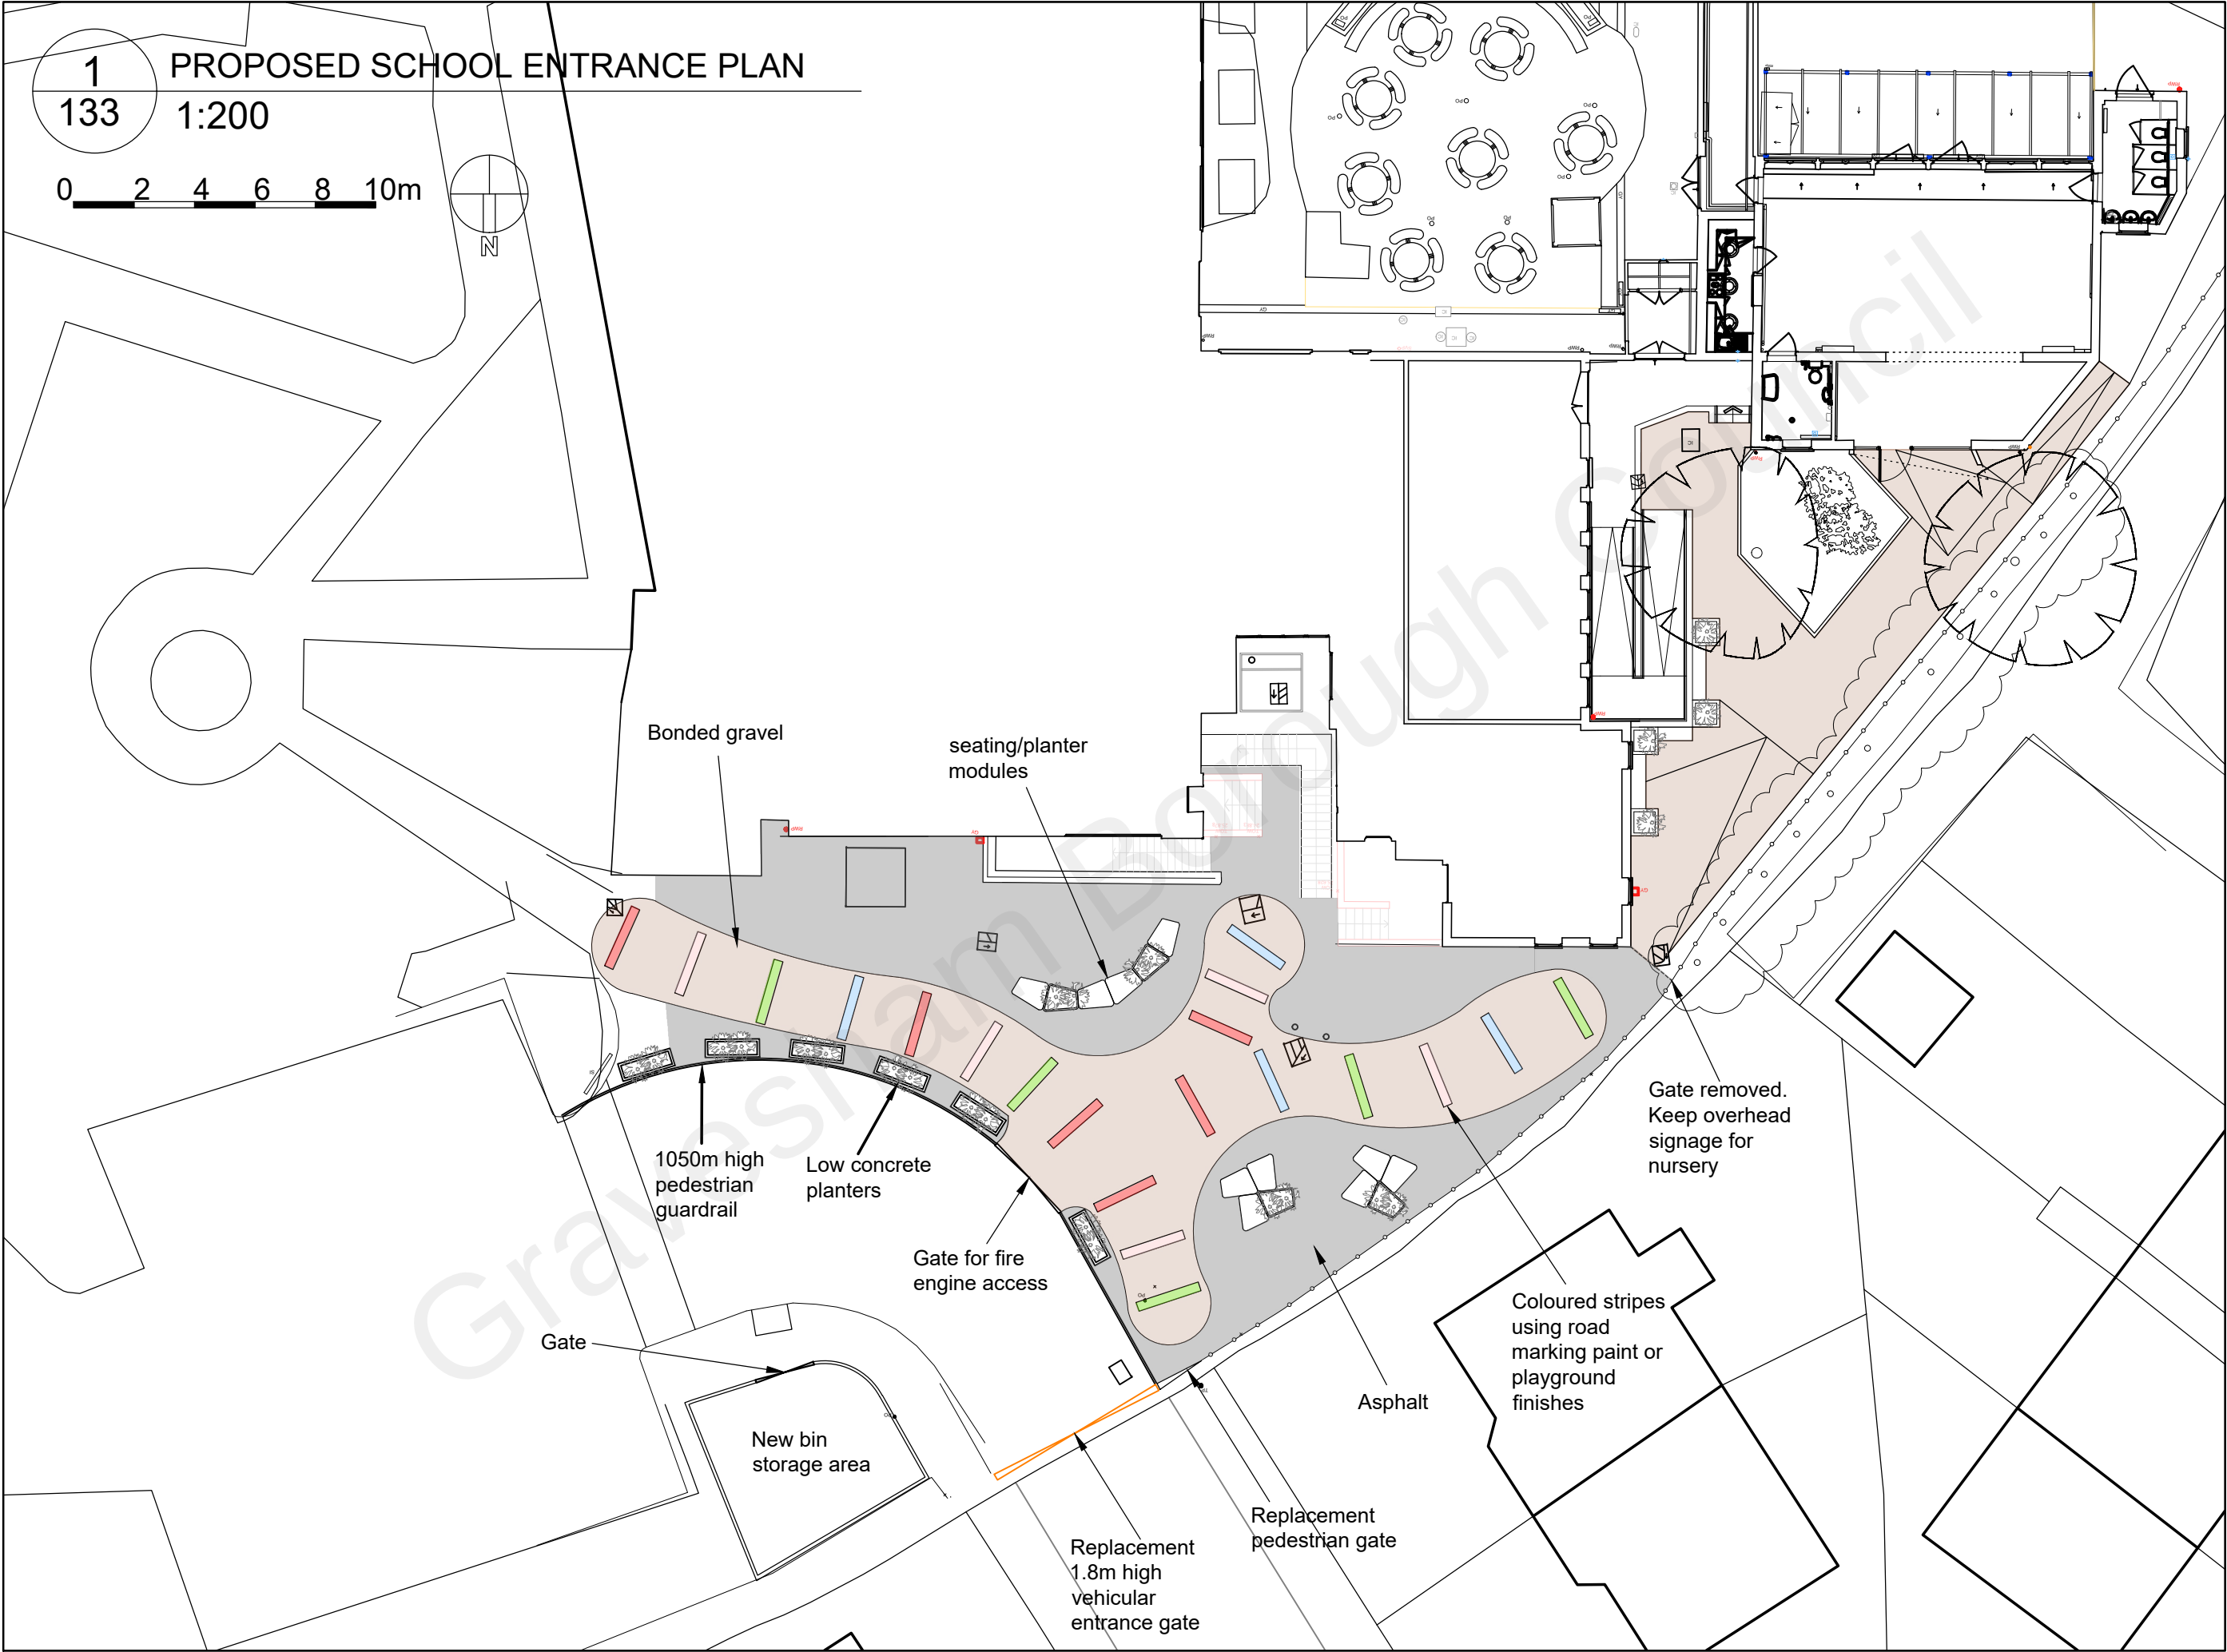

1
133
1:200
PROPOSED SCHOOL ENTRANCE PLAN

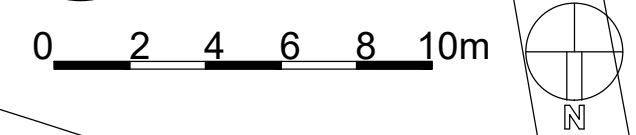

Project
Westcourt Primary & Nursery School
Nursery Entrance Reordering & Pedestrian Access Reordering

Client
The Primary First Trust

Copyright belongs to Clay Architecture Ltd. All dimensions are to be verified by the contractor before commencing works.

Scale 1:200 @ A3 size

Date 07/11/22

Drawn GEN

Revision

01634 573 017
www.clayarchitecture.com
E: design@clayarchitects.com

5279/PL/133

clay architecture
FOR PLANNING
ISSUE DATE: 17/01/23

133

PROPOSED SCHOOL ENTRANCE PLAN

Scale 1:200 @ A3 size

Date 07/11/22

Drawn GEN

Revision

01634 573 017
www.clayarchitecture.com
E: design@clayarchitects.com

5279/PL/133

clay architecture
FOR PLANNING
ISSUE DATE: 17/01/23