


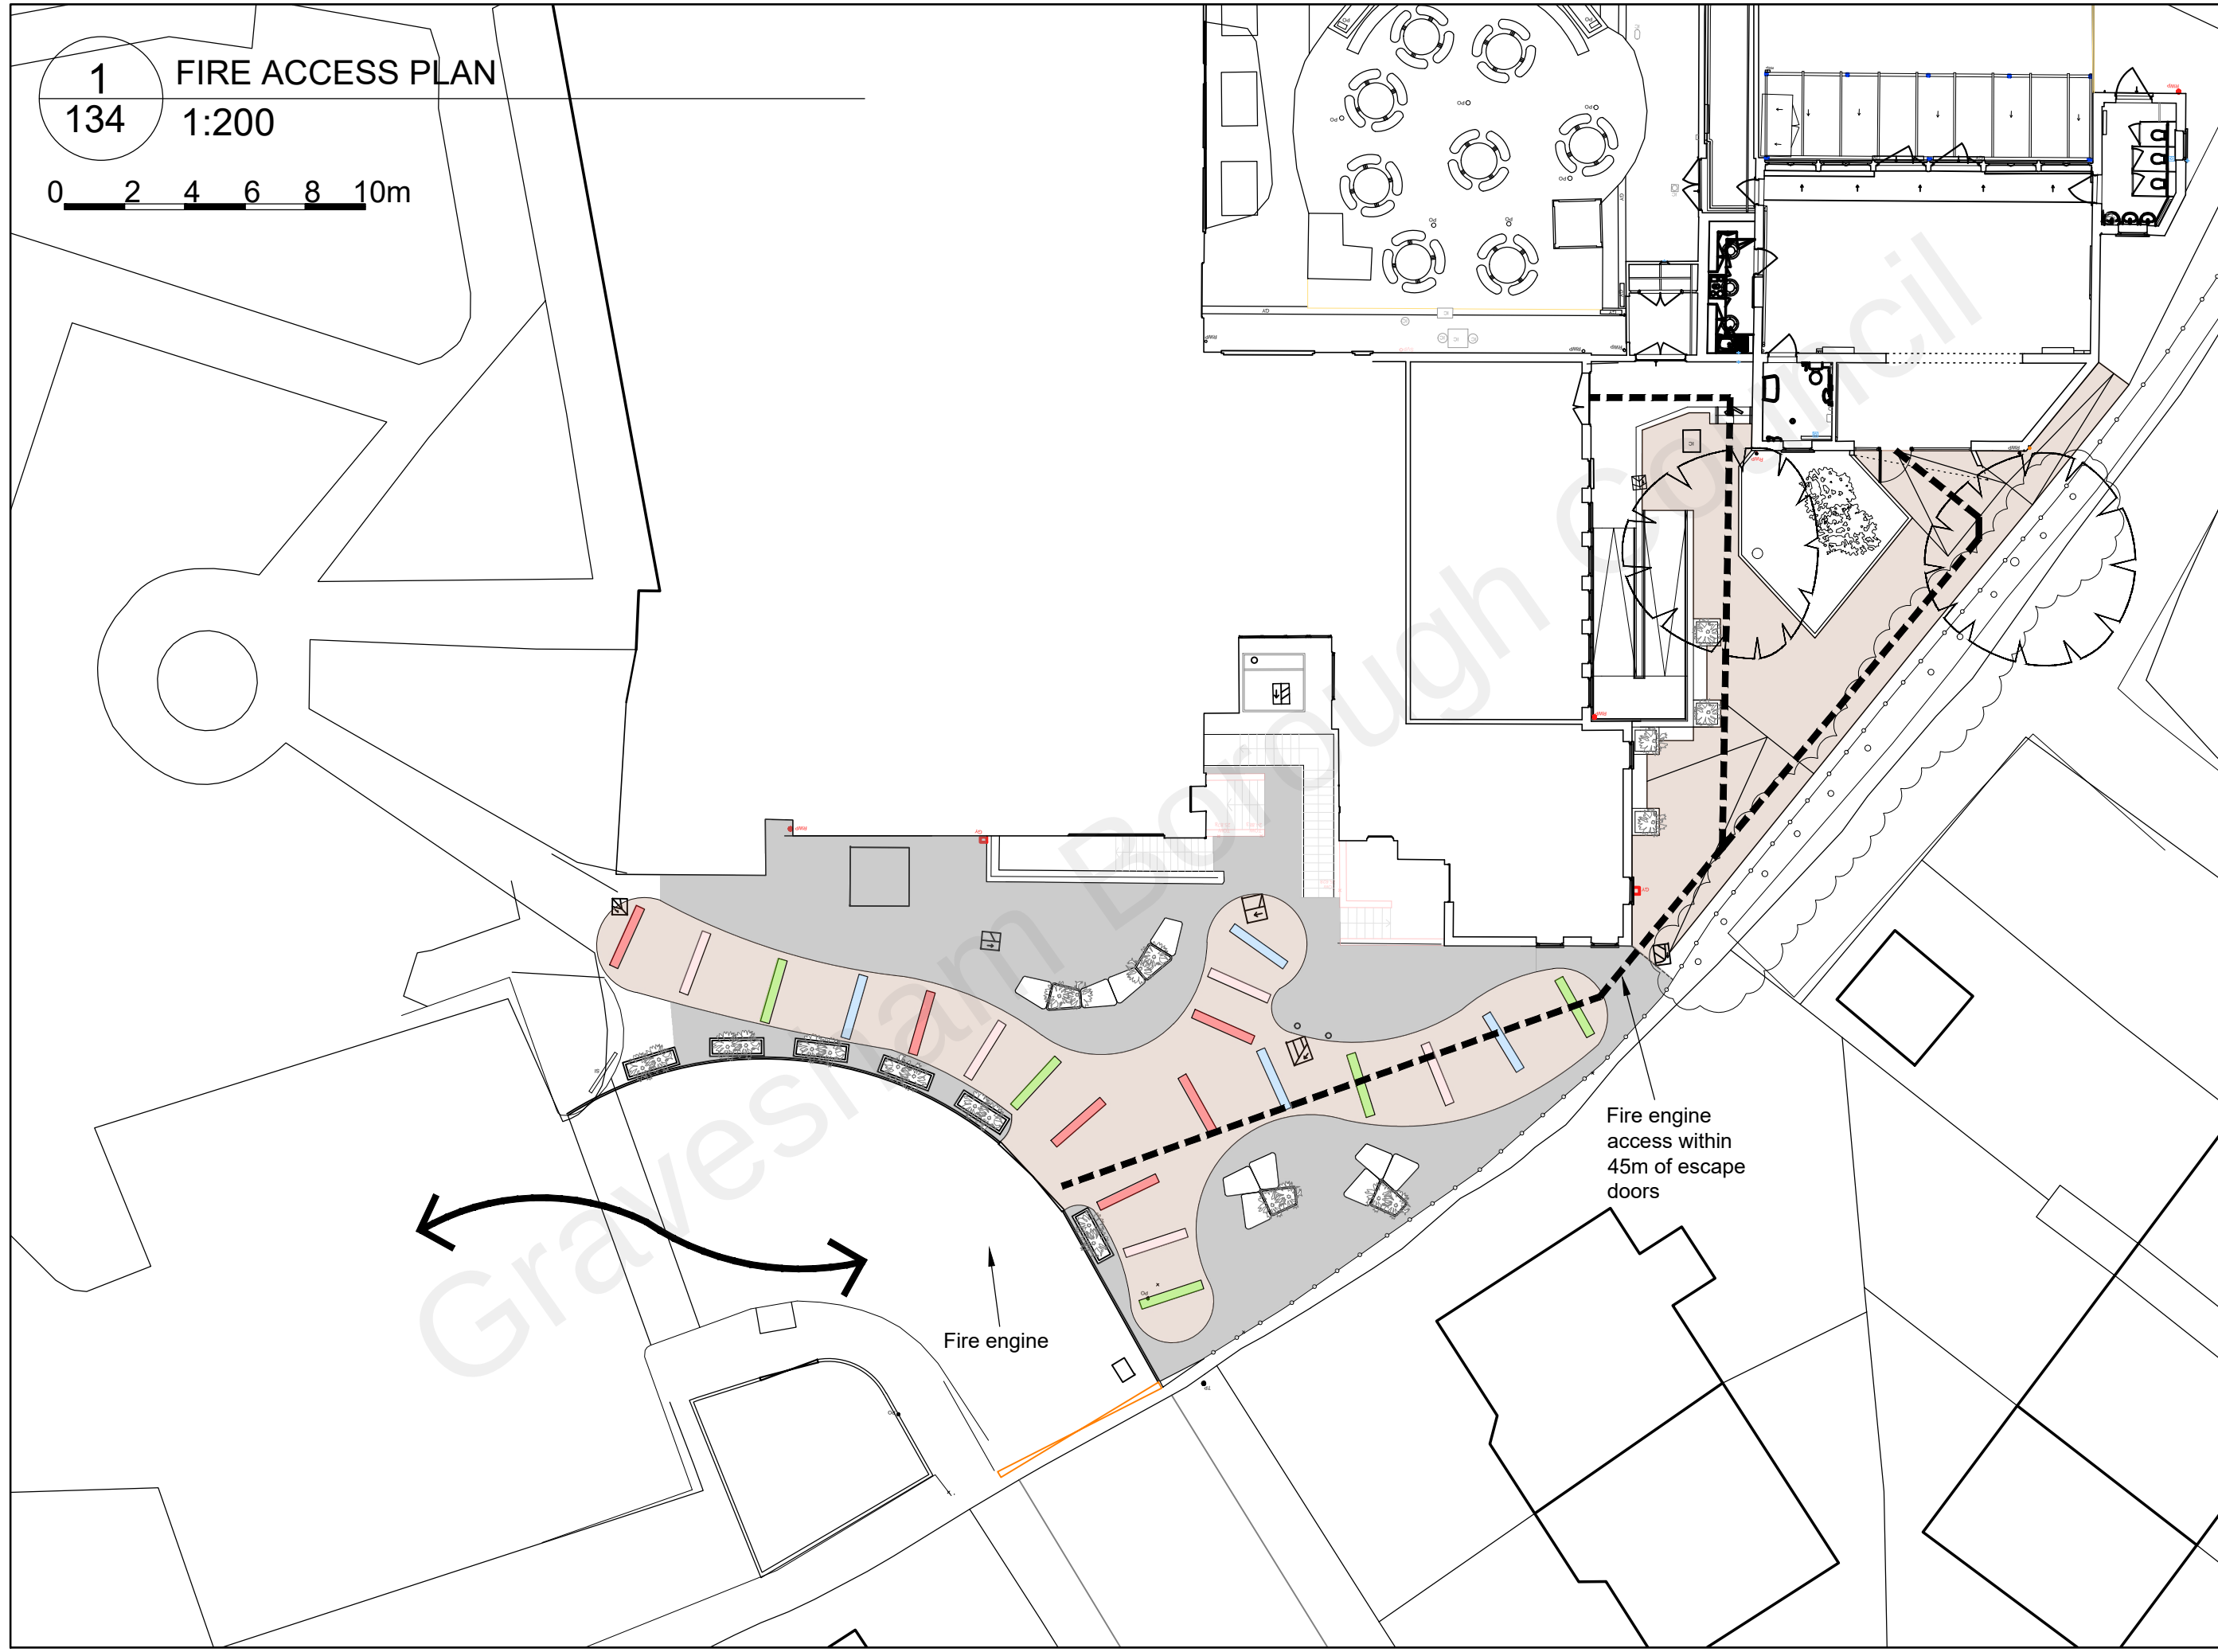

Project	Client	Rev.	Date	By	Notes

Project
Westcourt Primary & Nursery School

Nursery Entrance Reordering & Pedestrian Access Reordering

Copyright belongs to Clay Architecture Ltd. All dimensions are to be verified by the contractor before commencing works.

clay architecture
Great Lines Studios, Marlborough Road, Gillingham, Kent ME7 5HB

Title
 FIRE ACCESS PLAN
 Scale 1:200 @ A3 size
 Date 07/11/22
 Drawn GEN
 Revision
 Drawing No. 5279/PL/134
 T: 01634 573 017
 www.clayarchitecture.com
 E: design@clayarchitects.com
 KG Authorised

clay architecture
FOR PLANNING
 ISSUE DATE: 12/12/22