



1
142

PROPOSED SECTION A-A
1:100

BUILDING ELEMENT KEY

- B1 - Existing tarmac surface
B2 - Existing metal ramp with non-slip external finish
B3 - Existing grass
B4 - Existing concrete surface
B5 - Proposed projectory planters
B6 - Proposed projectory timber seating fixed to wall

- B7 - Proposed non-slip external floor finish
B8 - Proposed metal handrail with warm to touch finish
B9 - Proposed timber cladding to low ramp wall
B10 - Proposed flat roof finish
B11 - New planting

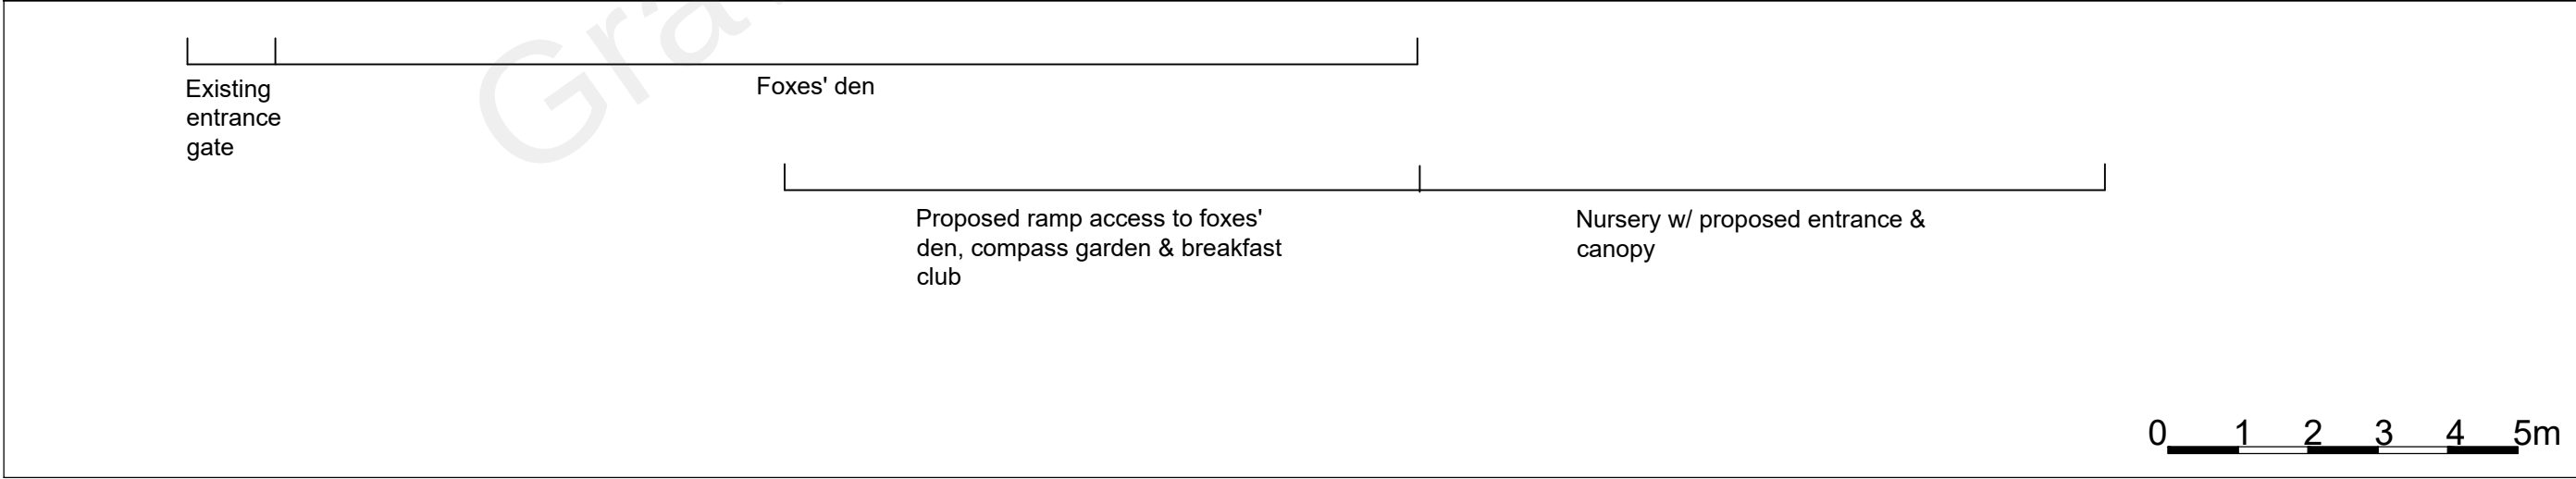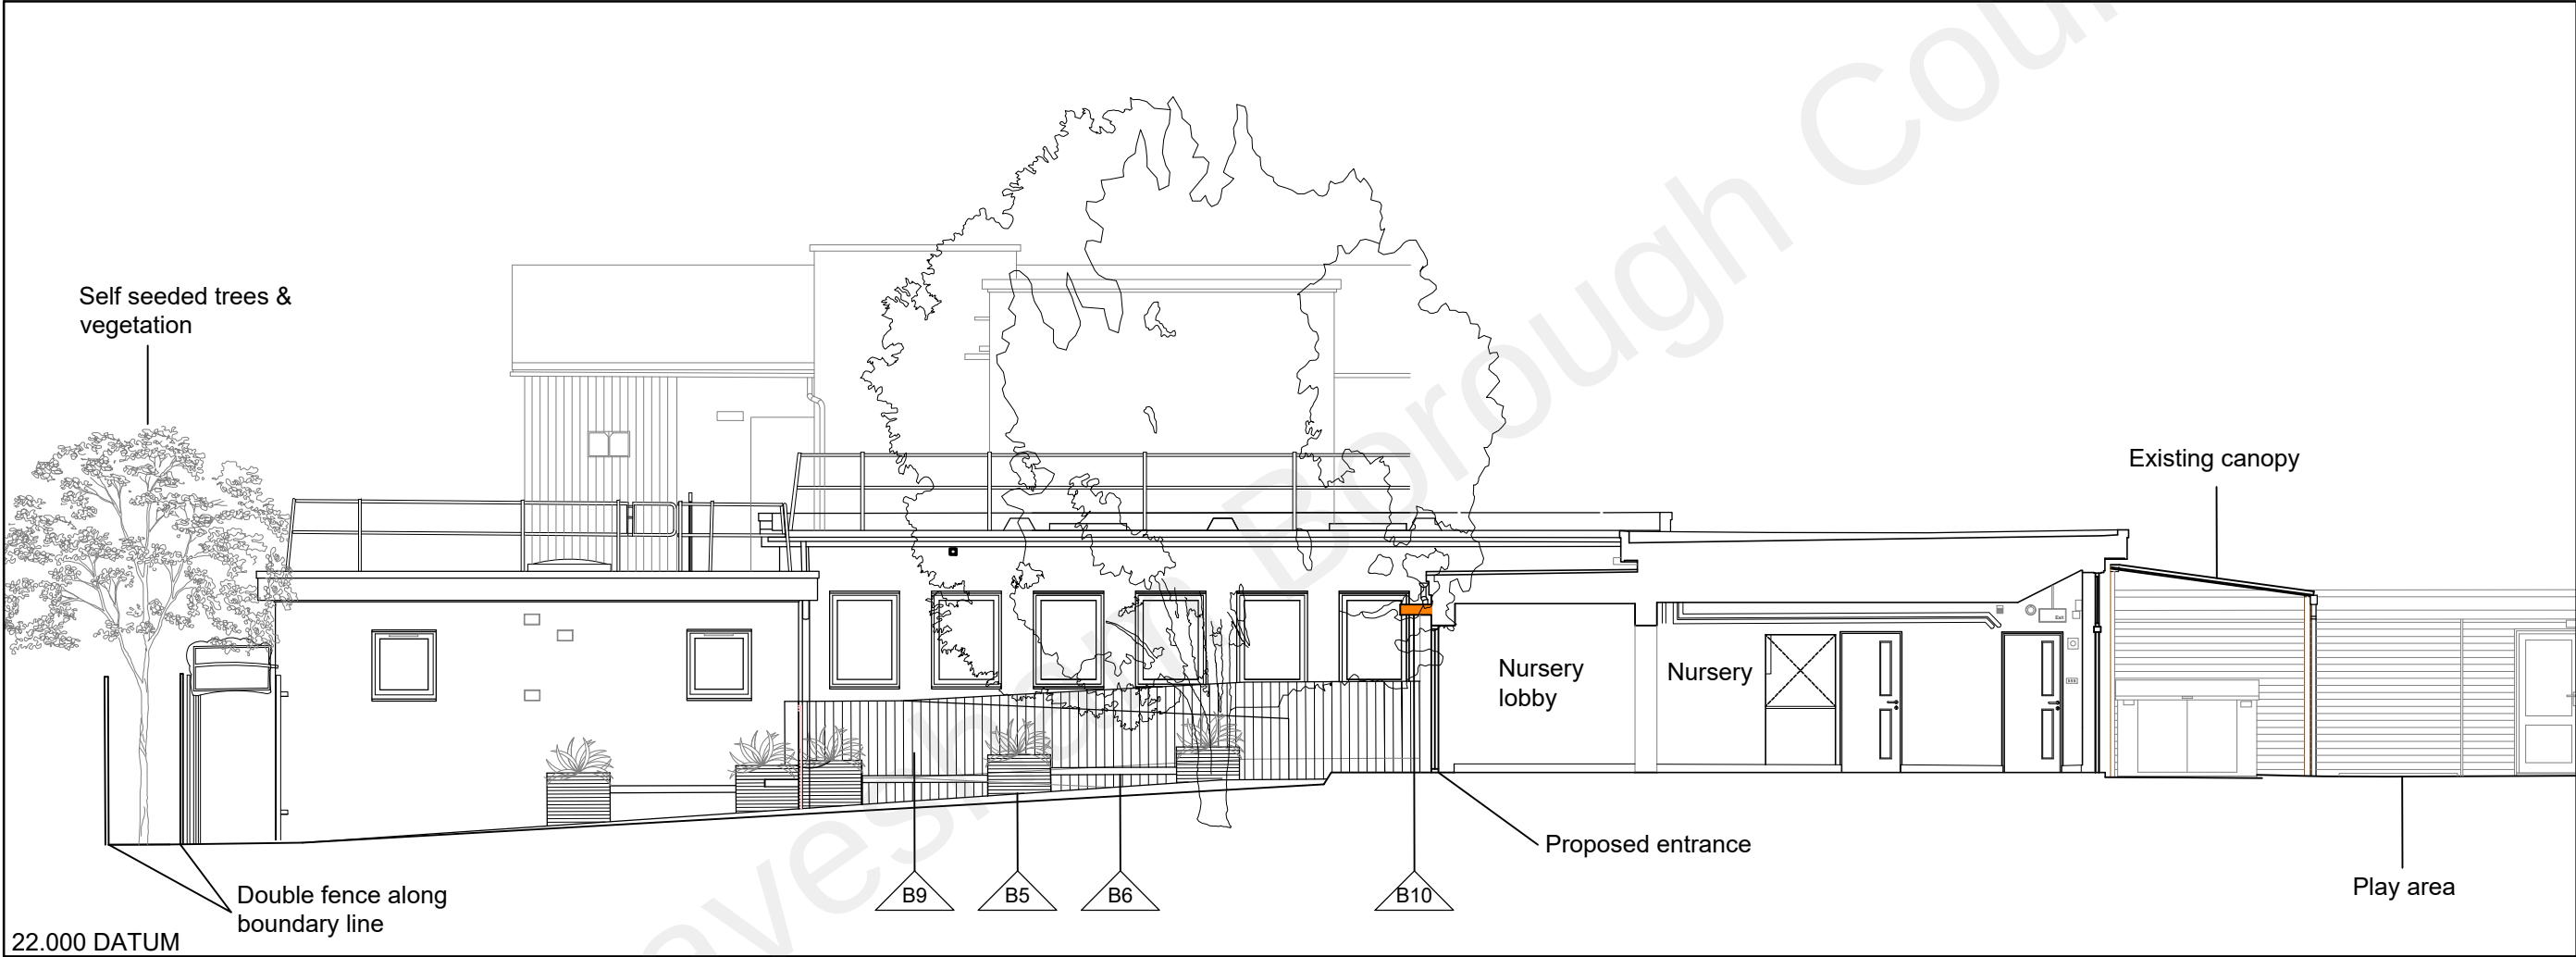

Rev. Date By Notes

Client: The Primary First Trust
Copyright belongs to Clay Architecture Ltd. All dimensions are to be verified by the contractor before commencing works.

Title	Scale	@ A3 size
PROPOSED SECTION A-A	1:100	
Date	Drawn	Authorised
14/09/2022	GEN	KG
Revision		

Project: Westcourt Primary and Nursery School
Nursery Entrance Reordering & Pedestrian Access Reordering

clay architecture
Great Lines Studios, Marlborough Road, Cillingham, Kent ME7 5HB
T: 01634 573 017
www.clayarchitecture.com
E: design@clayarchitects.com

5279PL/142

FOR PLANNING
ISSUE DATE: 17/01/23