
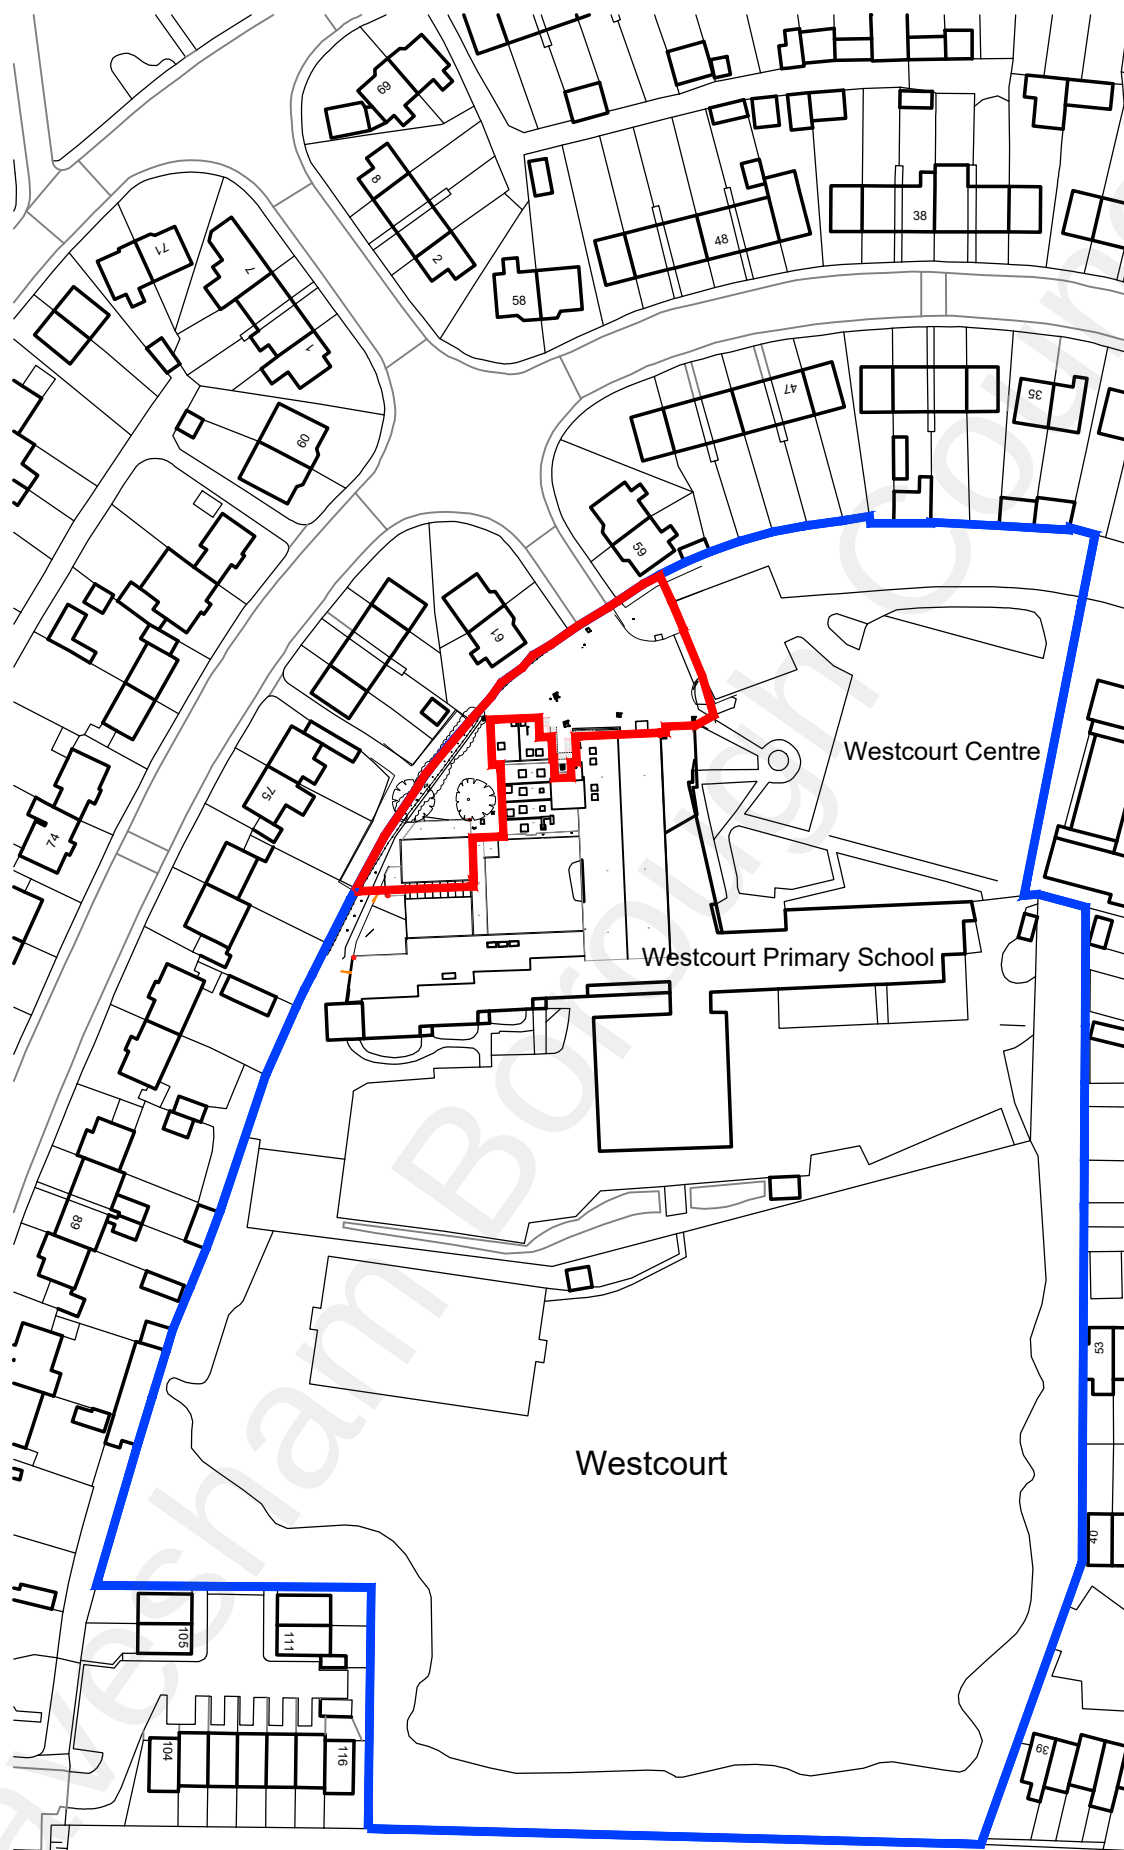


1
100

LOCATION PLAN

1:1250

10 m 50 m 100 m

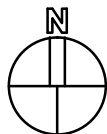

Project
Westcourt Primary and Nursery School

Client
The Primary First Trust

Rev. Date By Notes

Nursery Entrance Reordering & Pedestrian Access Reordering

Copyright belongs to Clay Architecture Ltd. All dimensions are to be verified by the contractor before commencing works.

clay architecture

Great Lines Studios, Marlborough Road, Gillingham, Kent ME7 5HB

T: 01634 573 017

www.clayarchitecture.com

E: design@clayarchitects.com

Title
LOCATION PLAN

Drawing No. 5279/PL/100

Scale 1:1250 @ A3 size

Date 14/09/2022

Drawn GEN Authorised KG

Revision

clayarchitecture

FOR PLANNING

ISSUE DATE: 17/01/23