
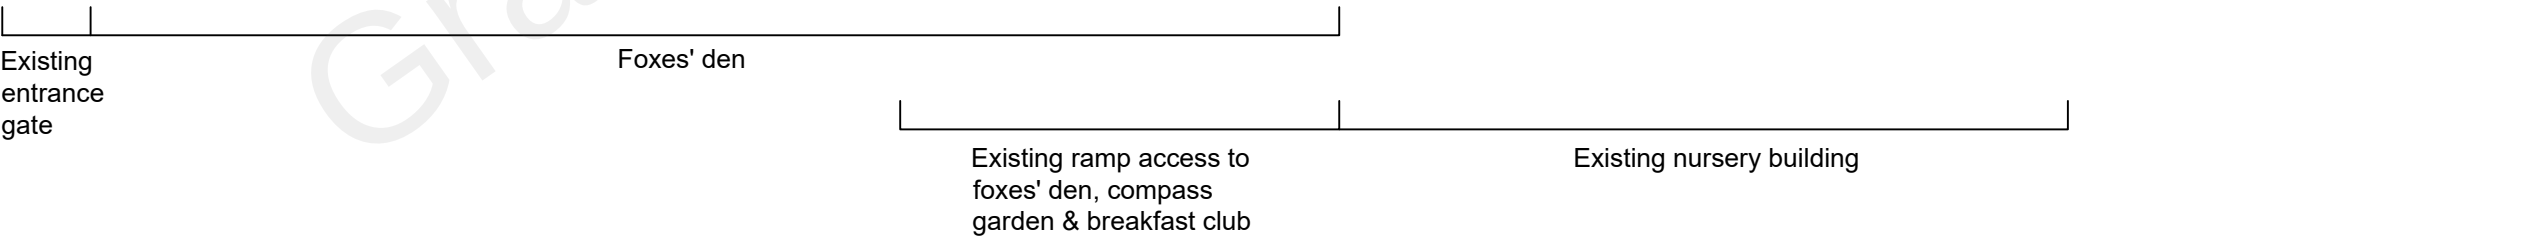


1
122

EXISTING SECTION A-A
1:100

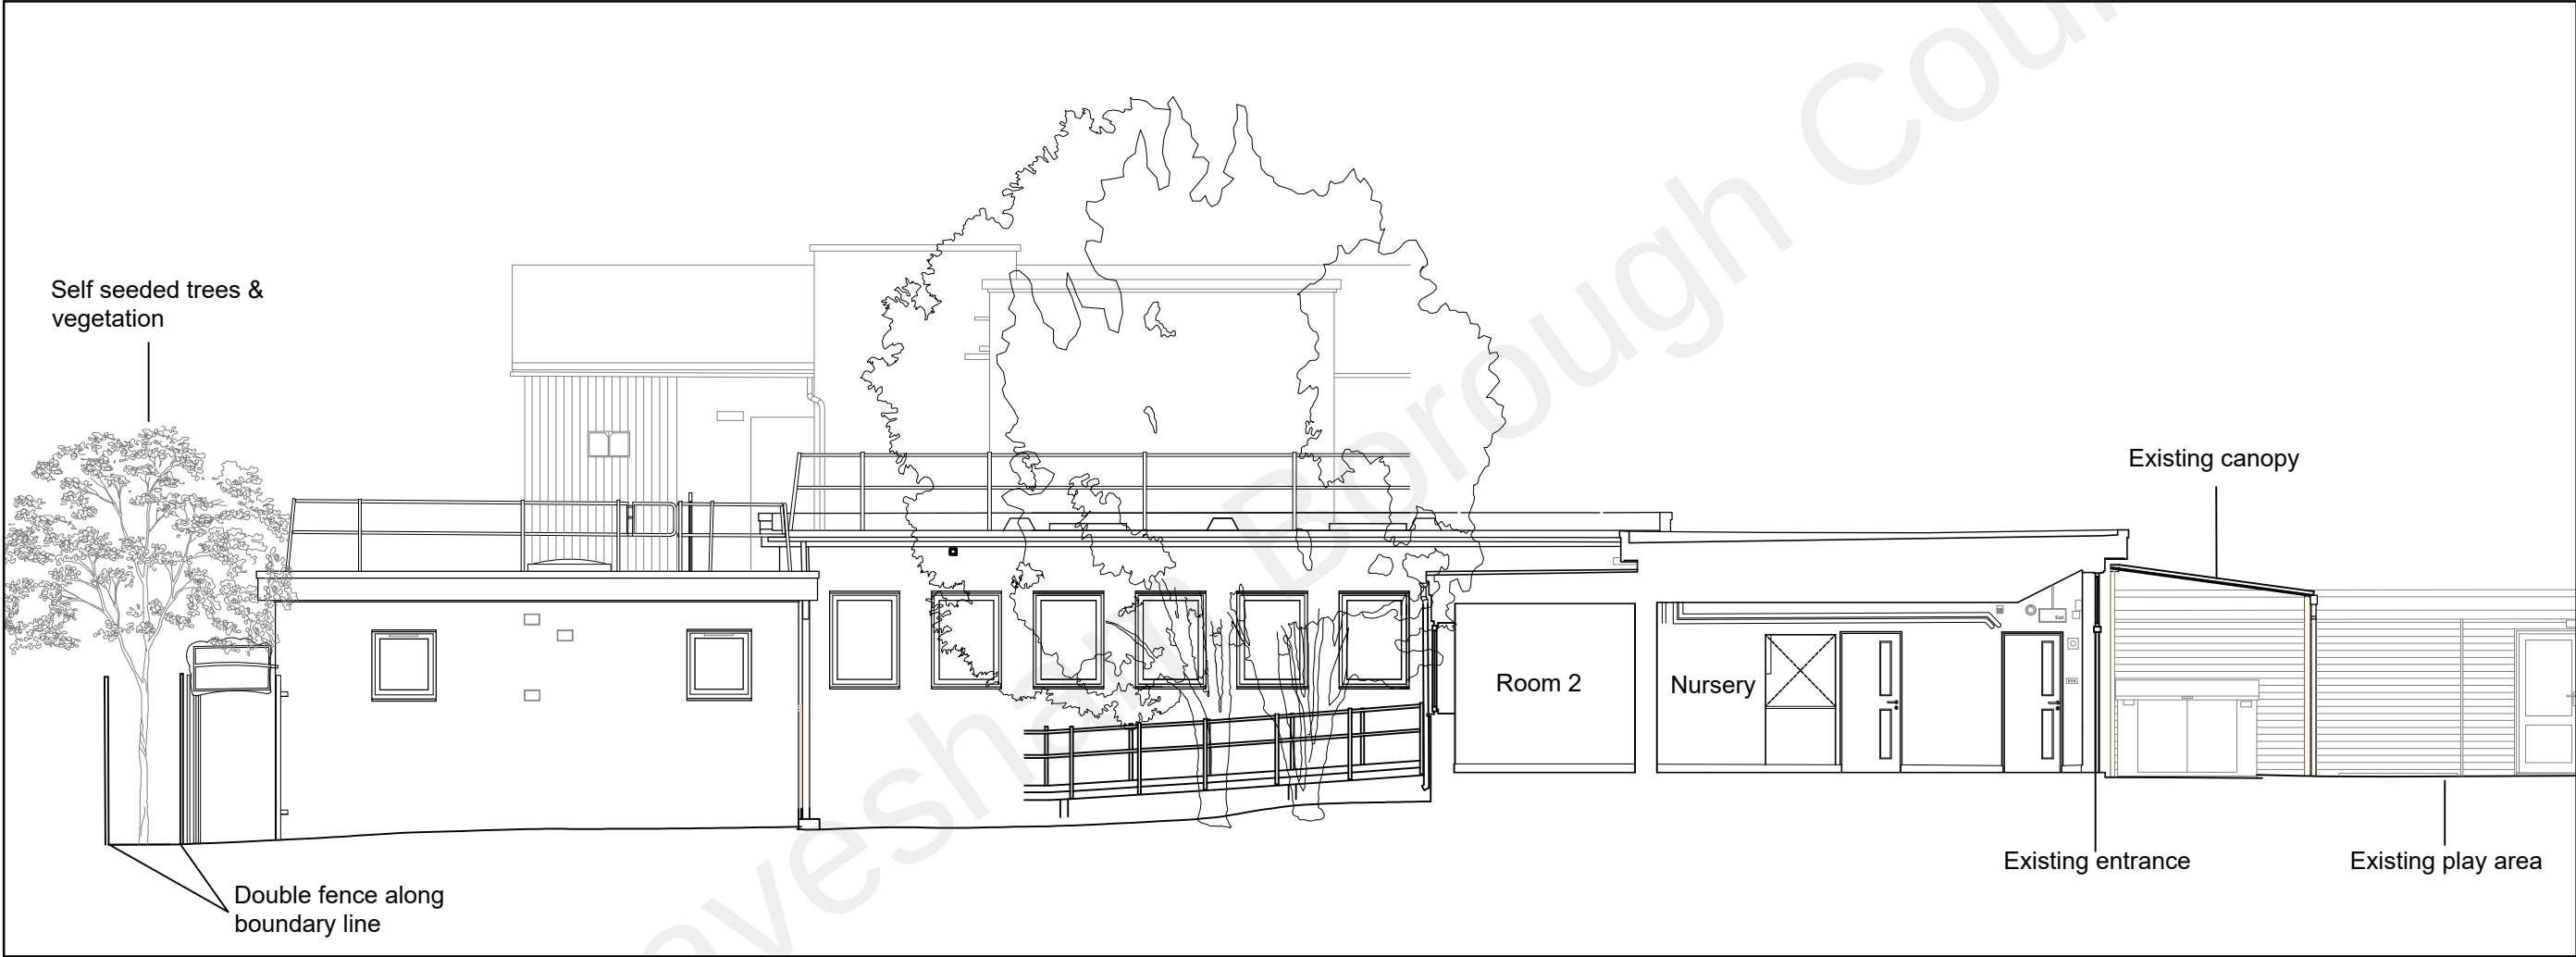

0 1 2 3 4 5m

Rev. Date By Notes

Client
The Primary First Trust
Copyright belongs to Clay Architecture Ltd. All dimensions are to be verified by the contractor before commencing works.

Title	Scale	@ A3 size
EXISTING SECTION A-A	1:100	
Date	Drawn	Authorised
14/09/2022	GEN	KG
Revision		

T: 01634 573 017
www.clayarchitecture.com
E: design@clayarchitects.com
Drawing No. 5279PL/122

Project
Westcourt Primary and Nursery School
Nursery Entrance Redesign & Pedestrian Access Redesign

clay architecture
Great Lines Studios, Marlborough Road, Gillingham, Kent ME7 5HB

clay architecture
FOR PLANNING
ISSUE DATE: 17/01/23