

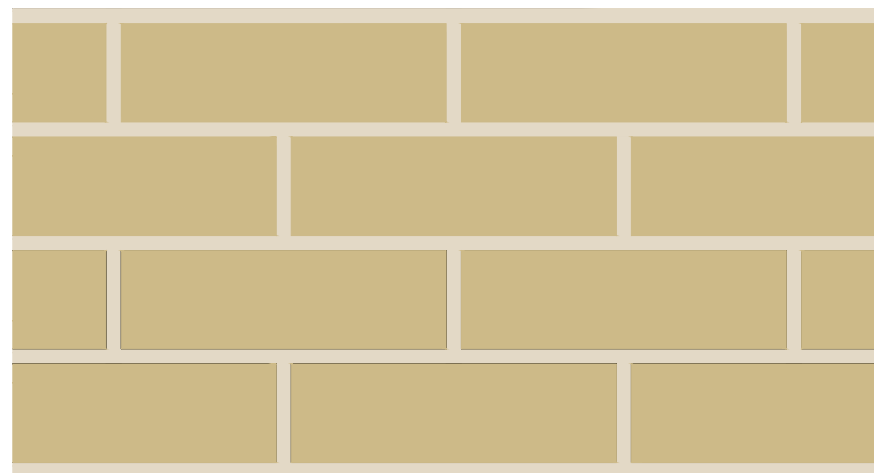


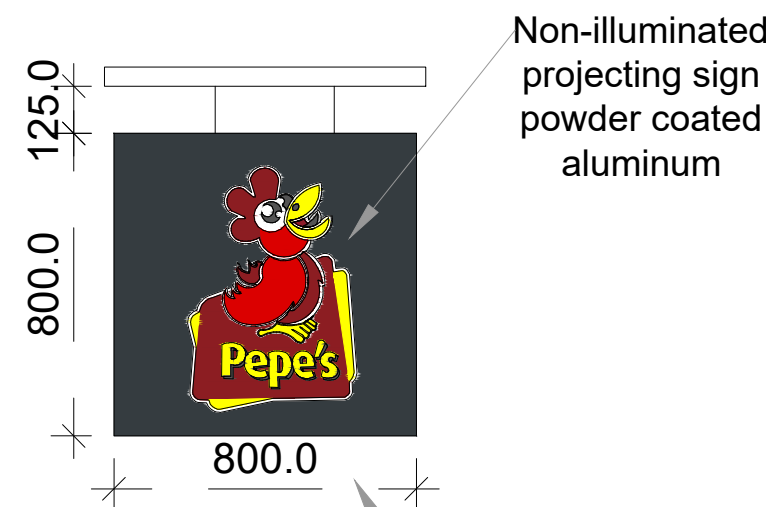

proposed bricks and mortar to be same as existing structure.

Brick Detail 1:5

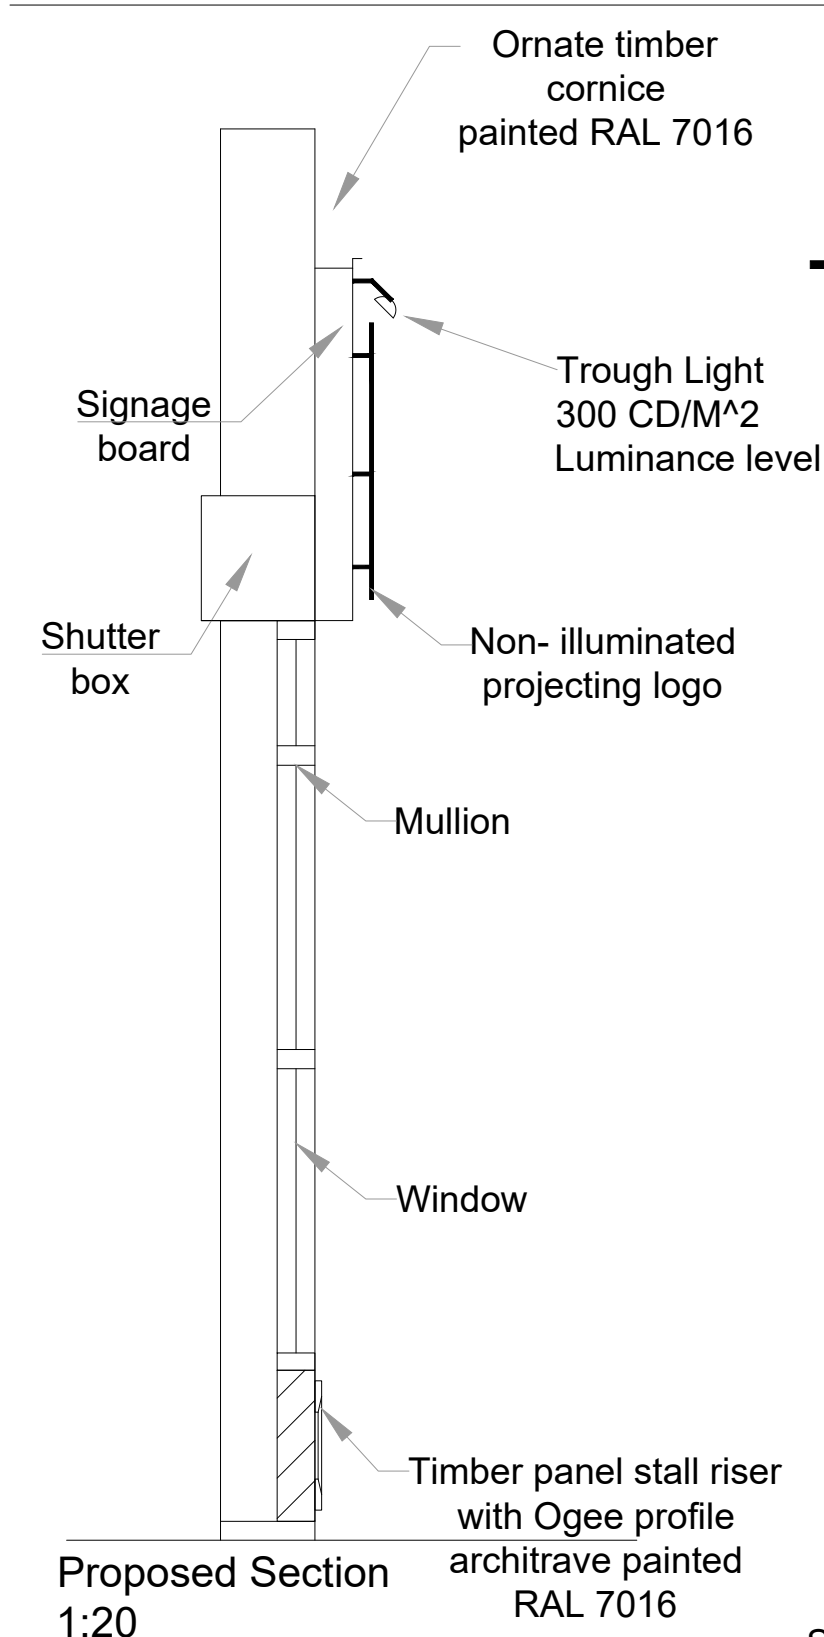

Signage is compliant to Advertisement Control Policy and Shop Front Guidance.


Scale 1:20

1:20



1m 0 1m 2m

1:5

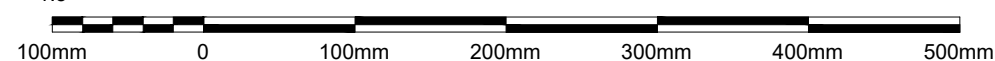

The contractor is responsible for checking dimensions, tolerances and references. Any discrepancy to be verified with the Architect before proceeding with the works.

Where an item is covered by drawings to different scales the larger scale drawing is to be worked to. Do not scale drawing. Figured dimensions to be worked to in all cases.

© The drawing and design is the Copyright of Architecture & Interiors Design Ltd. No part of this drawing may reproduced whatsoever without prior written permission.

Drawing no. 24

PURPOSE OF ISSUE
Construction

PROJECT
2025-241 - 170-171 Parrock Street,
Gravesend, DA12 1ER

DRAWING
DETAILS

JOB NO.
2025-241

REV

DRAWN BY: HA
SCALE: As Indicated
@A3

CHECKED BY: GS
DATE: 02.04.2026

ARCHITECTURE & INTERIORS
51 COLESHILL ROAD - B36 8DT - 0121 783 6211
Email - gs@architectureinteriors.co.uk