



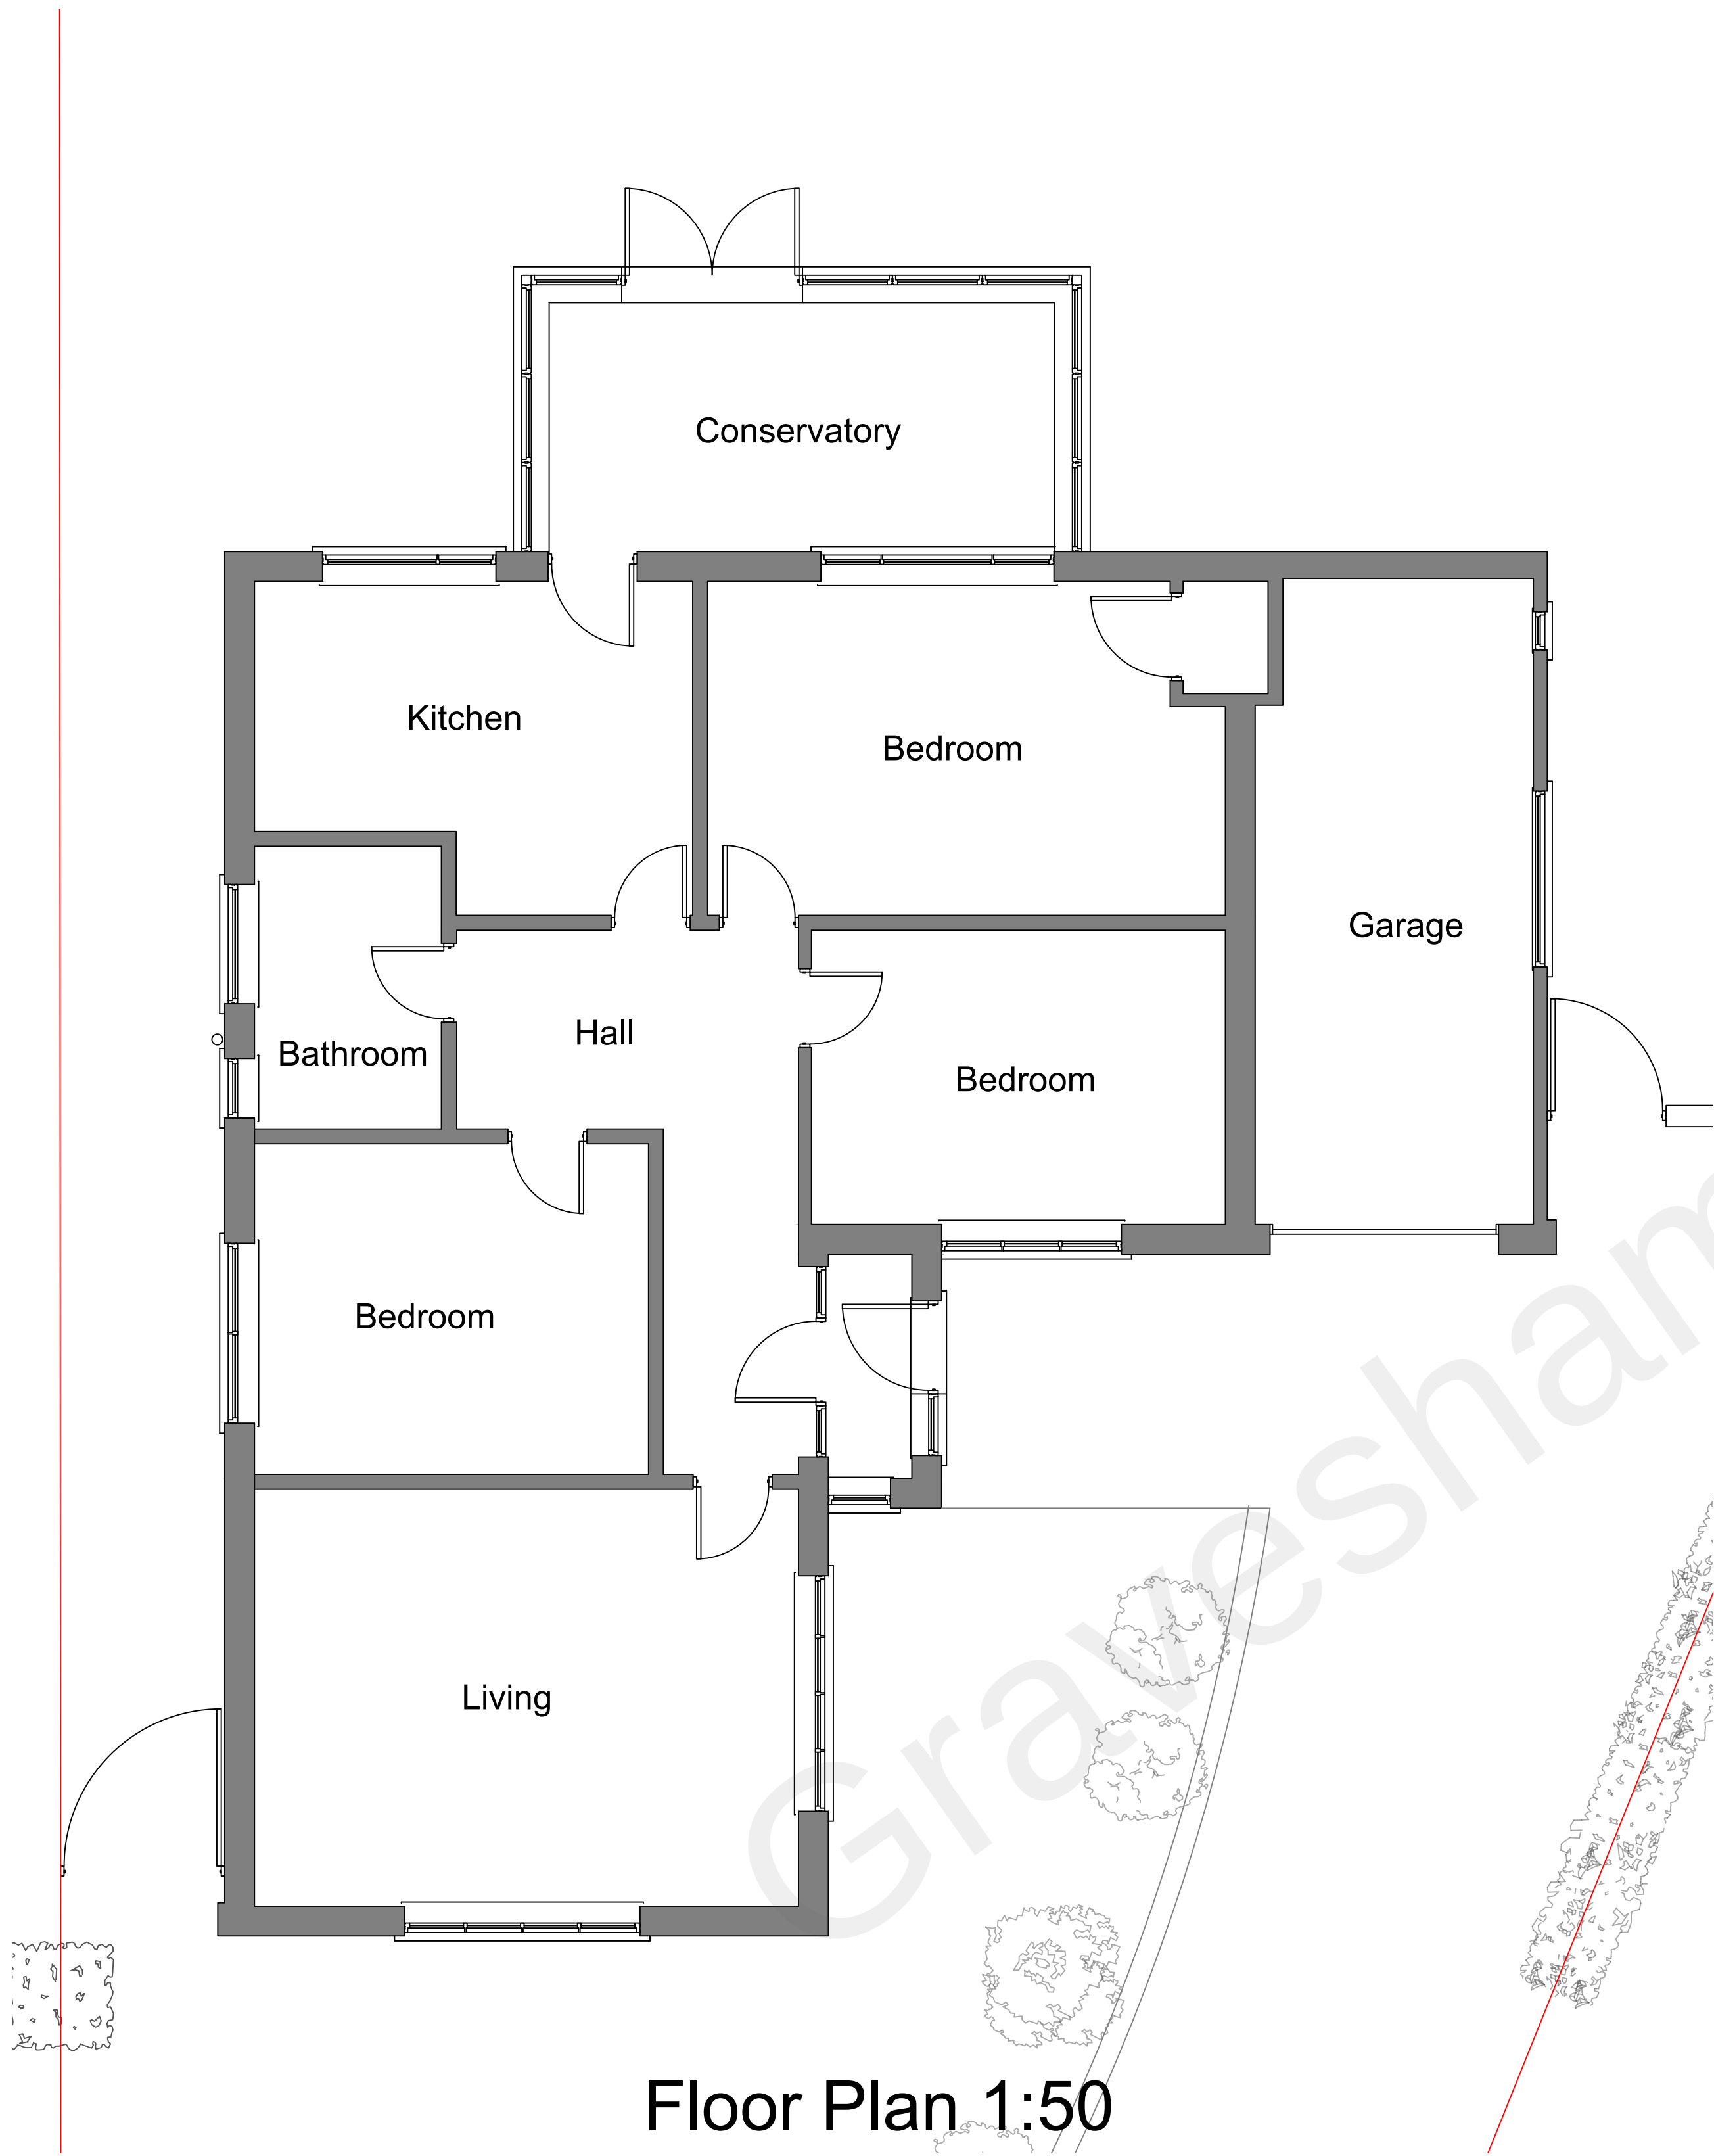

Floor Plan 1:50

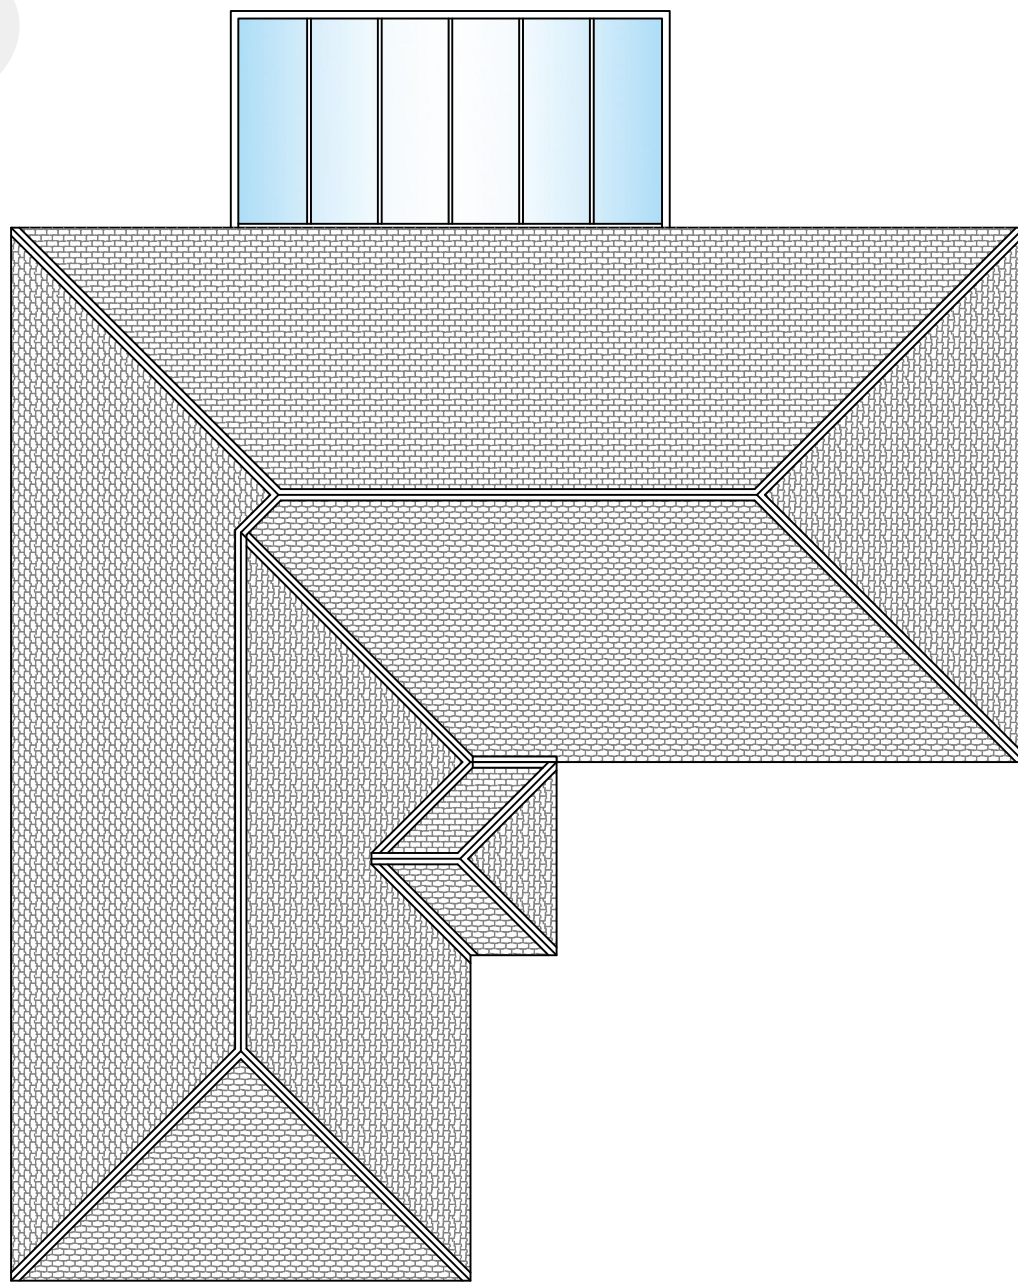


Roof Plan 1:100




Front Elevation 1:100



Side Elevation 1:100

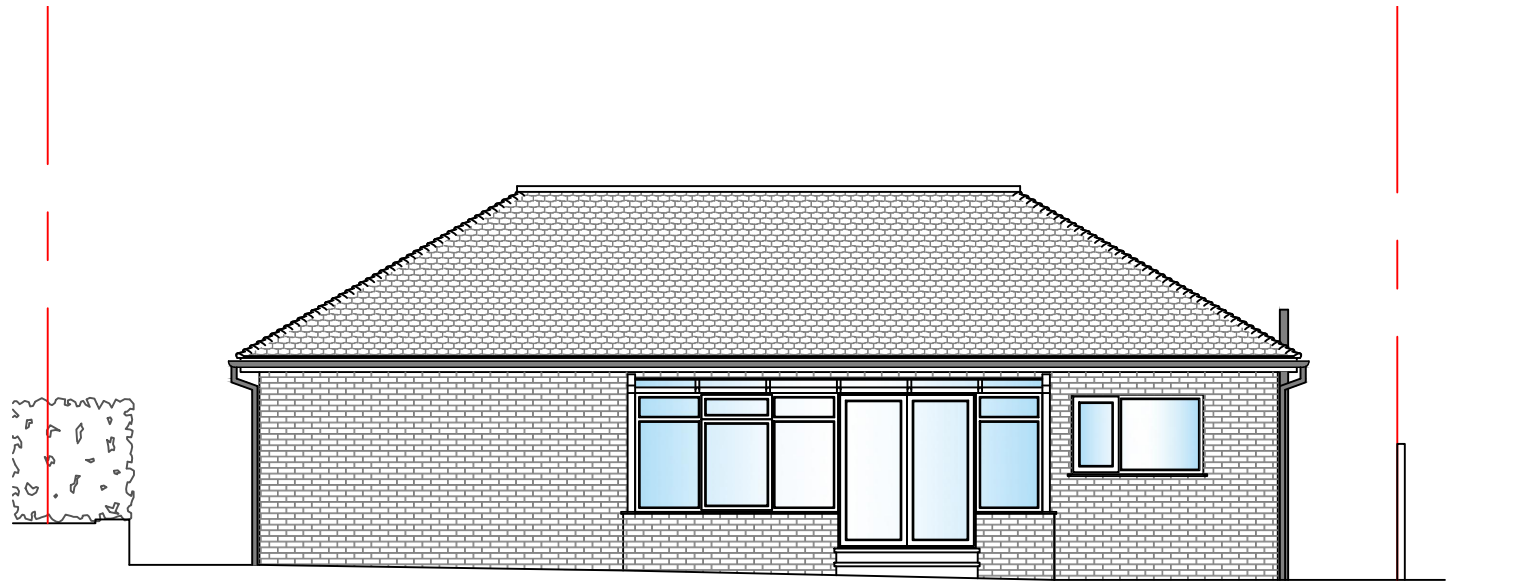

Rear Elevation 1:100

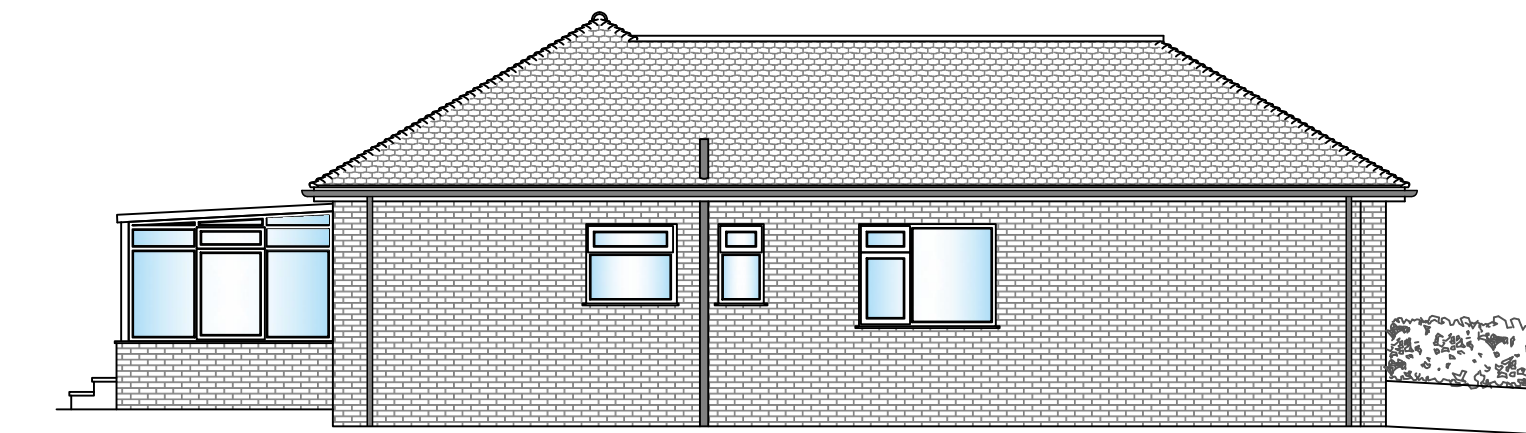

Side Elevation 1:100