


SCALE 1:100

SCALE 1:100

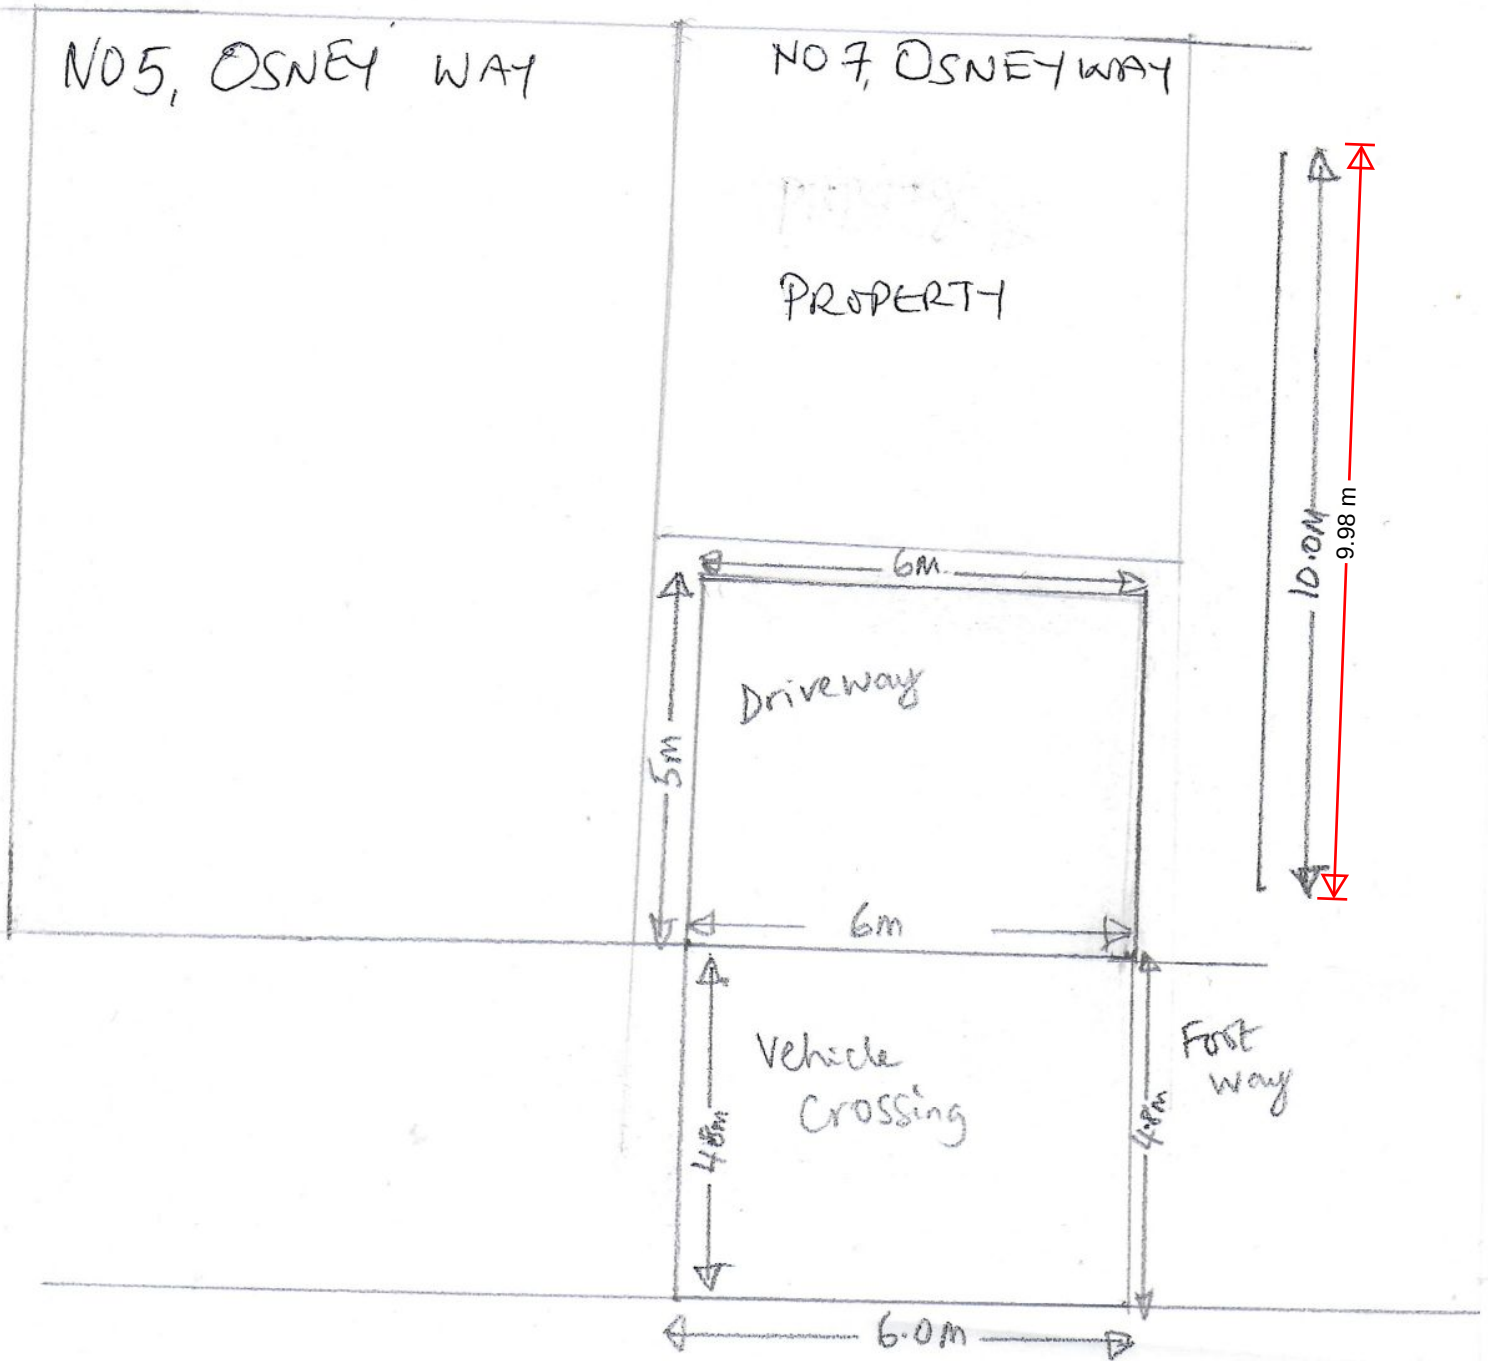

2 Ramped and 5 dropped Kerbs