



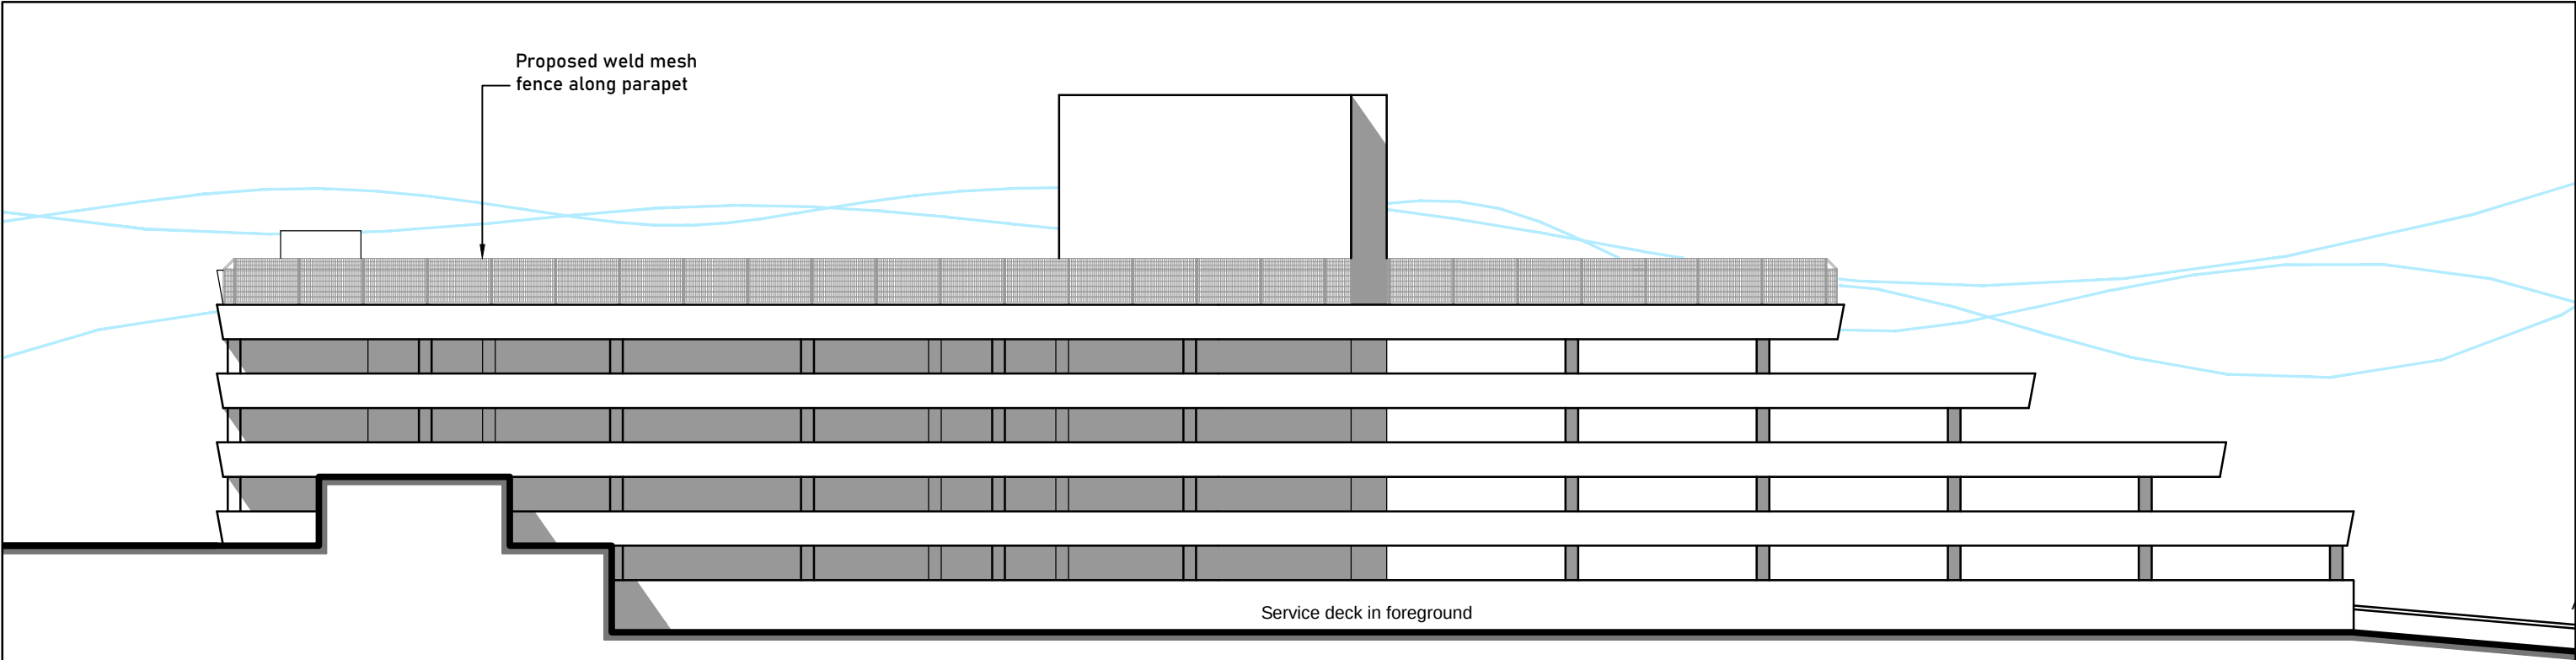

North Elevation PROPOSED

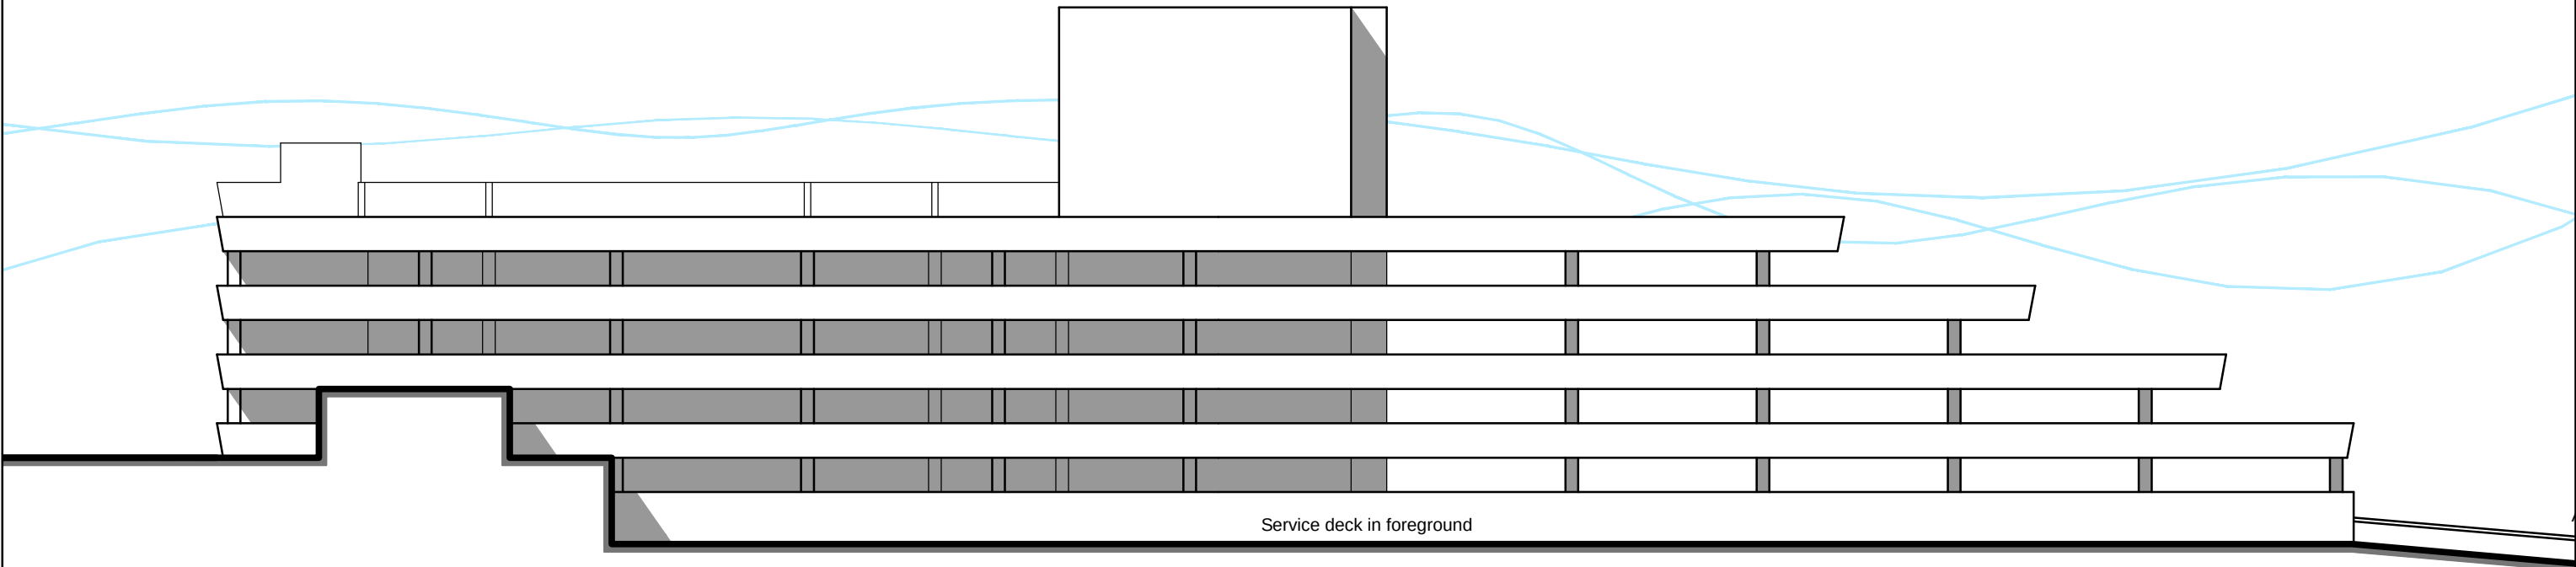

North Elevation EXISTING