


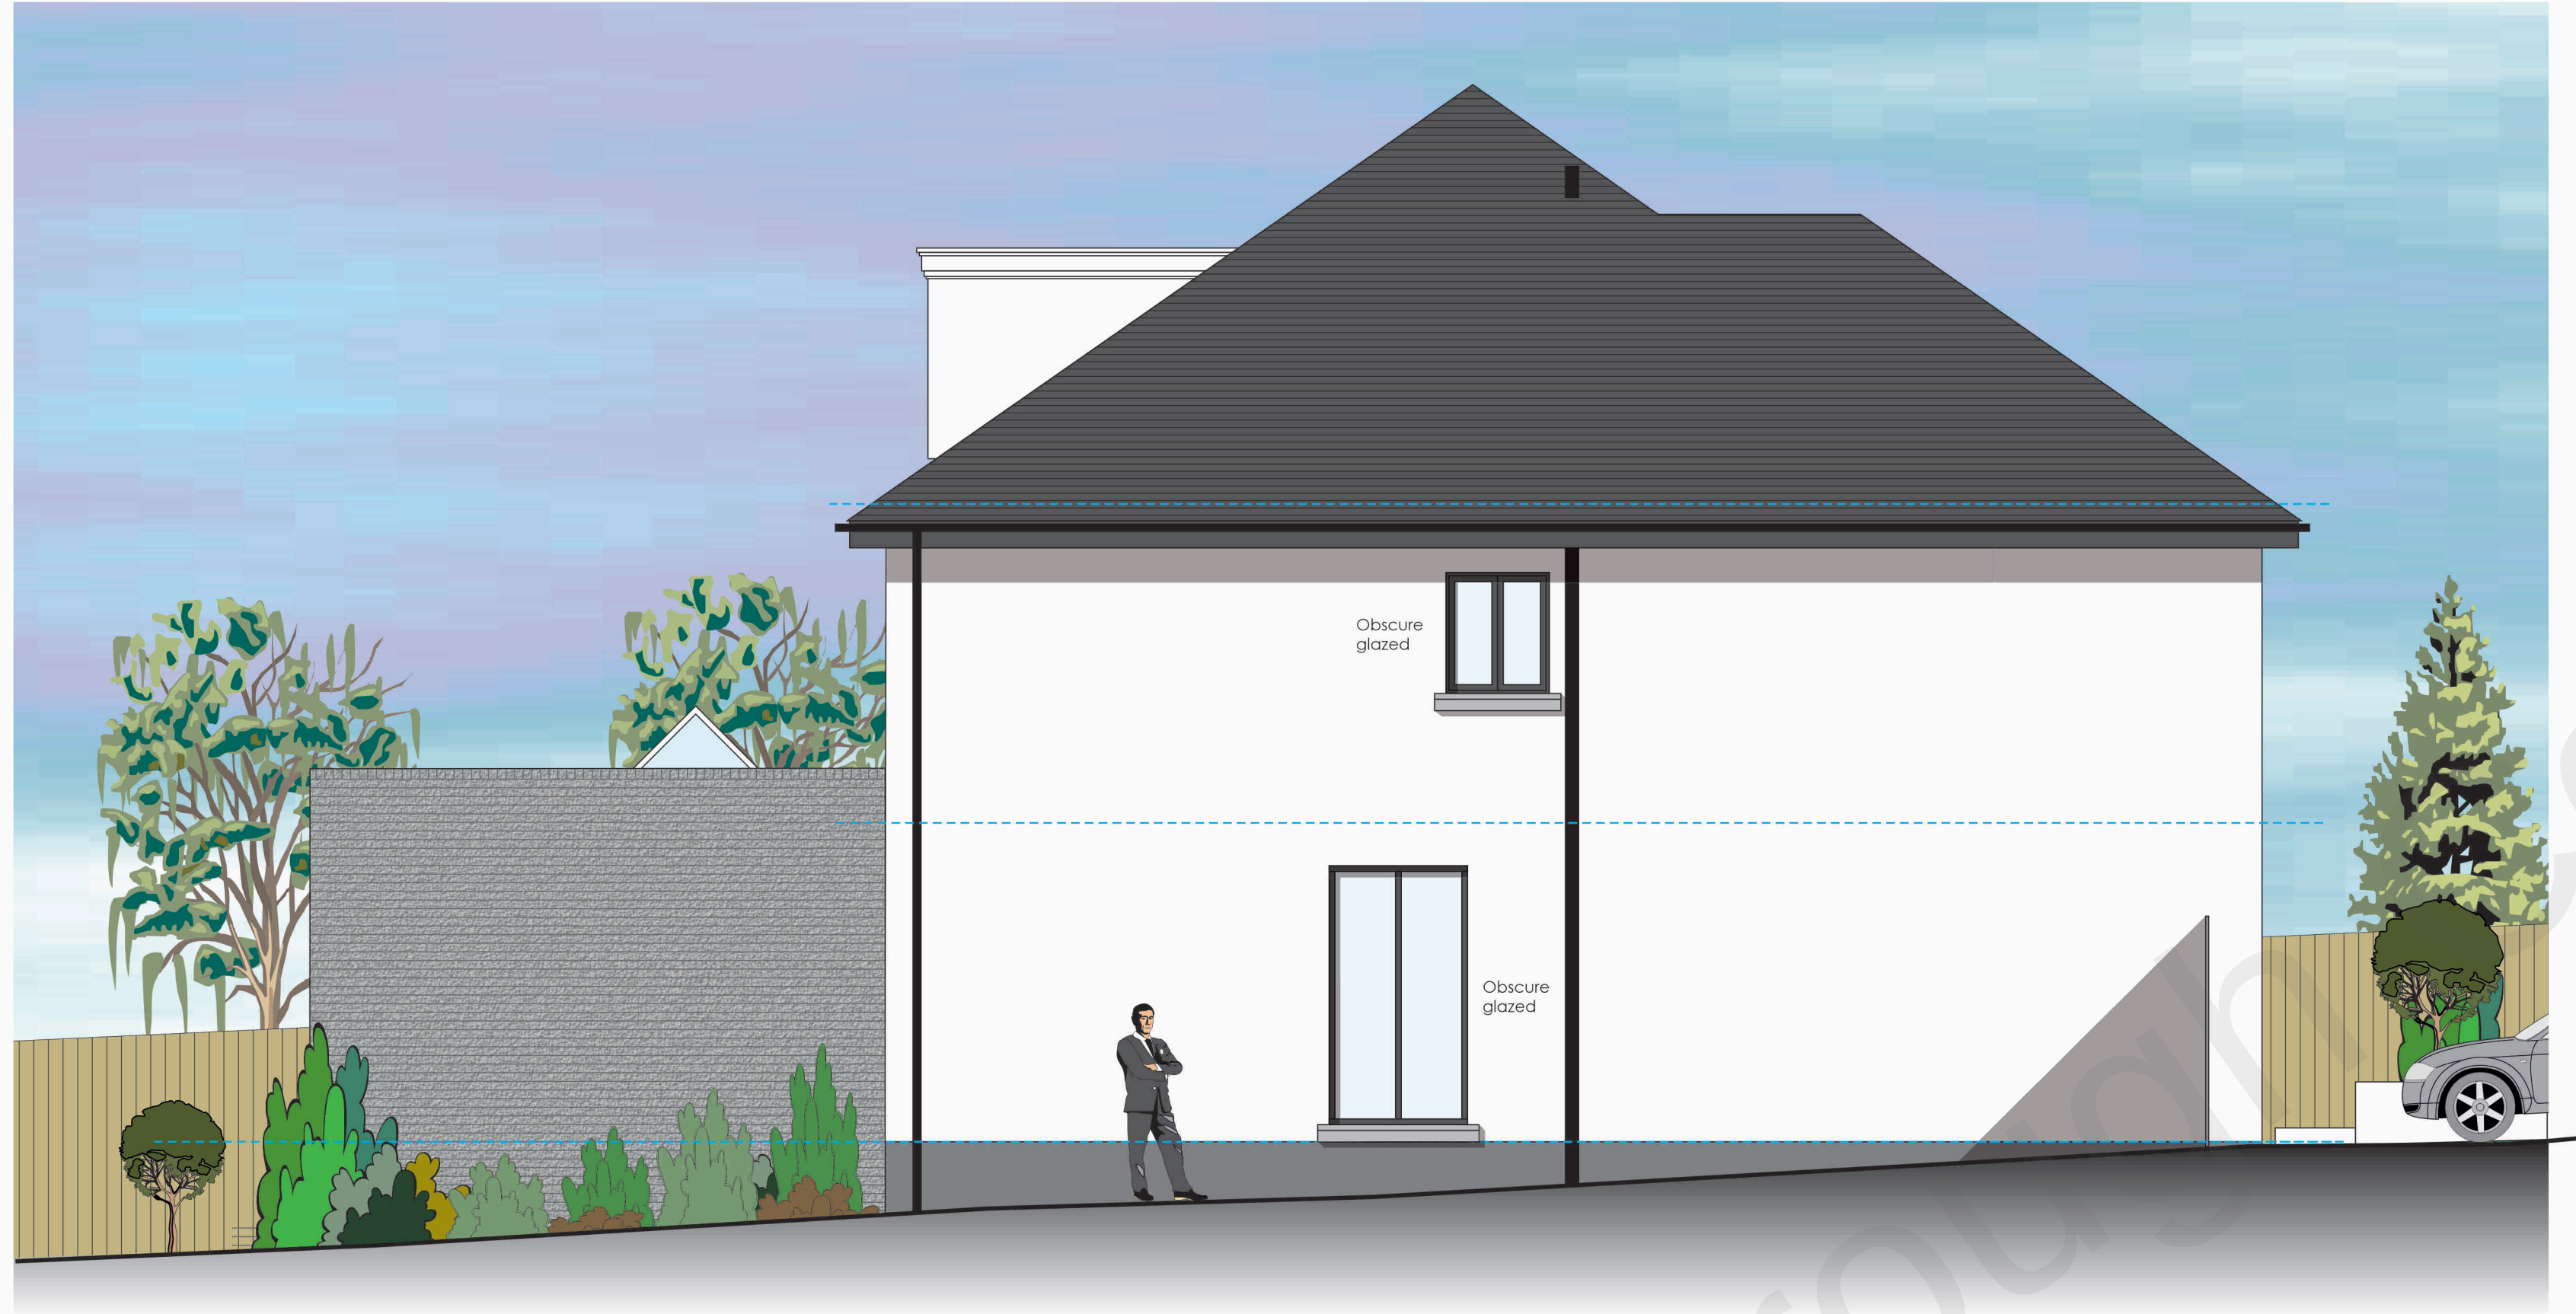

Proposed Side Elevation - 1:50 NORTH WEST



Proposed Side Elevation - 1:50 SOUTH EAST



C. Flat roofs removed and extension area reduced RFW
B. Revised proposal RFW
A. Ground floor shower room window added SE RFW

SCALES: 1:50 DRAWN: RFW
DATE: September 2021

PROPOSED ELEVATIONS
Side North West and Side South East

PROJECT:
Proposed Extensions
The Orchard 23 Watling Street
Gravesend Kent DA11 7NJ
for: Mrs G Kaur

WARD + ASSOCIATES
THE HOO WROTHAM ROAD
MEOPHAM GRAVESEND KENT DA13 0HP

T: 01474 814196 M: 07771 863940
E: admin@wardassociates.co.uk W: www.wardassociates.co.uk
Skype User Name: rogerwardassociates

1121.WD.08c